



IN CITY COUNCIL

Marlborough, Mass., DECEMBER 1, 2025 ~~PAGE 1~~

ORDERED:

**IN CITY COUNCIL
NOTICE OF DECISION
DECISION ON A SPECIAL PERMIT
ORDER NO. 25-1009483E**

Special Permit Application of:
FD 130 Lizotte, LLC
Order No. 25-1009483E

Locus:
Lizotte Drive
Marlborough, MA
Assessors Map 90, Parcel(s) 2A and 83

**DECISION ON A SPECIAL PERMIT
ORDER NO. 25-1009483E**

The City Council of the City of Marlborough hereby GRANTS the Application for a Special Permit to FD 130 Lizotte, LLC (the "Applicant") to build and operate a three-building multifamily dwelling project, with a total of 187 residential units off of Lizotte Drive, as provided in this Decision and subject to the following Findings of Fact and Conditions.

FINDINGS OF FACT

1. The Applicant, FD 130 Lizotte, LLC, is a Massachusetts limited liability company with an address of 118 Turnpike Road, Suite 300, Southborough, MA 01772.
2. The Applicant is the owner of the property located along Lizotte Drive in Marlborough, Massachusetts, being shown as Parcels 2A and 83 on Assessors Map 90 (the "Site").
3. In accordance with Article VI, Section 650-39.1, of the Zoning Ordinance of the City of Marlborough (the "Zoning Ordinance"), the Applicant proposes to build and operate at the Site a three-building multifamily dwelling project with a total of 187 residential units, consisting of a converted office building with 74 residential units, two new buildings with a total of 113 residential units, on-site parking, open space areas, and residential amenities (the "Use"). Each building, or one or more of the buildings together, may be organized as its own condominium and constructed in phases at different times.
4. The Site is located in the Limited Industrial District and the Lizotte Drive Overlay District.
5. The Site has an area of 441,331 square feet +/- as shown on the Plans referenced in paragraph 7 below.



IN CITY COUNCIL

DECEMBER 1, 2025

Marlborough, Mass., ~~PAGE 2~~

ORDERED:

6. The Applicant, by and through its counsel, filed with the City Clerk of the City of Marlborough an Application for a Special Permit ("Application") for the Use.
7. In connection with the Application, the Applicant submitted a certified list of abutters, filing fees, and a detailed site plan entitled "Site Development Plans for Glenford at Lake Williams" by Bohler Engineering with a last revision date of October 2, 2025, a set of architectural plans entitled "130 Lizotte Dr Multifamily Development" by Monte French Design Studio with a last revision date of July 22, 2025, and a set of architectural plans entitled "Architectural Plans for 130 Lizotte Drive" by DMS Design LLC with a last revision date of April 2025 (collectively, the "Plans", attached hereto as **"ATTACHMENT A."**)
8. The Application was certified as complete by the Building Commissioner of the City of Marlborough, acting on behalf of the City Planner for the City of Marlborough, in accordance with the Rules and Regulations promulgated by the City Council for the issuance of a Special Permit.
9. Pursuant to the Rules and Regulations of the City Council for the City of Marlborough and applicable statutes of the Commonwealth of Massachusetts, the City Council established a date for a public hearing on the Application and the City Clerk for the City of Marlborough caused notice of the same to be advertised and determined that notice of the same was provided to abutters entitled thereto in accordance with applicable regulations and law.
10. The Marlborough City Council, pursuant to Massachusetts General Laws Chapter 40A, opened a public hearing on the Application on Monday, July 21, 2025. The hearing was closed on that date.
11. The Applicant, through its representatives, presented testimony at the public hearing detailing the Use, describing its impact upon municipal services, the neighborhood, and traffic.
12. At the public hearing, no members of the public spoke in opposition to the Use.
13. The Applicant, through its representatives, conducted a balloon height test on November 7, 2025, and November 8, 2025, to demonstrate the height of the proposed new buildings, with notices of the balloon height test being mailed to property owners listed on the certified list of abutters and being posted on the City website. The balloon height test demonstrated that the proposed new buildings would not be visible above the existing tree line east of the Site when viewed across Lake Williams from the east.

BASED ON THE ABOVE, THE CITY COUNCIL MAKES THE FOLLOWING FINDINGS AND TAKES THE FOLLOWING ACTIONS

- A. The Applicant has complied with all Rules and Regulations promulgated by the Marlborough City Council as they pertain to special permit applications.



IN CITY COUNCIL

DECEMBER 1, 2025

Marlborough, Mass., _____ PAGE 3

ORDERED:

- B. The City Council finds that the proposed Use of the Site is an appropriate use and in harmony with the general purpose and intent of the Zoning Ordinance of the City of Marlborough when subject to the appropriate terms and conditions as provided herein. The City Council makes these findings subject to the completion and adherence by the Applicant, its successors and/or assigns to the conditions more fully set forth herein.
- C. In accordance with Section 650-39.1.C(3), the City Council finds that modifications to the dimensional, parking, design, and landscaping requirements applicable to the Use, as shown and described on the Plans, results in an improved design that does not nullify or substantially derogate from the intent or purpose of Section 650-39.1 of the Zoning Ordinance because the design accommodates garage parking below the new buildings, optimizes the location of the buildings on the lots, and maximizes green space. In addition, by allowing for separate lots within the overall project, the proposed dimensional changes better accommodate condominium ownership communities among the three buildings. Given the existing vegetated buffers around the project and the Site's distance from homes and businesses, the proposed setbacks and heights will have minimal impacts on neighbors.
- D. The City Council, pursuant to its authority under Massachusetts General Laws Chapter 40A and the Zoning Ordinance of the City of Marlborough hereby **GRANTS** the Applicant a Special Permit to build and operate a three-building multifamily dwelling project with a total of 187 residential units, as shown on the Plans, **SUBJECT TO THE FOLLOWING CONDITIONS**, which conditions shall be binding on the Applicant, its successors and/or assigns:
 - 1. Construction in Accordance with Applicable Laws. Construction of all structures on the Site is to be in accordance with all applicable Building Codes and Zoning Regulations in effect in the City of Marlborough and the Commonwealth of Massachusetts and shall be built according to the Plans as may be amended during Site Plan Review.



IN CITY COUNCIL

DECEMBER 1, 2025

Marlborough, Mass., _____ PAGE 4-

ORDERED:

2. Site Plan Review. The issuance of the Special Permit is further subject to detailed Site Plan Review by the Site Plan Review Committee in accordance with Section 650-39.1 of the Zoning Ordinance prior to the issuance of a building permit. Subsequent Site Plan Review shall be consistent with the conditions of this Special Permit and the Plans submitted, reviewed, and approved by the City Council as the Special Permit Granting Authority. Any additional changes, alterations, modifications, or amendments, as required during the process of Site Plan Review, shall be further conditions of this Special Permit and conditions attached to the building permit, and a final occupancy permit for the entire project shall not be issued until the Applicant has complied with all conditions, provided, however, that subsequent to the issuance of this Special Permit and Site Plan Approval, the Site Plan Review Committee may authorize the phasing of site and building work depending upon weather conditions and other factors, and final occupancy permits may be issued for the first two buildings completed at the Site in earlier phases if site work related to those buildings has been completed and Applicant has complied with all conditions applicable to both the phase and the first two buildings. In accordance with Section 650-39.1.I of the Zoning Ordinance, the Building Commissioner may approve minor modifications to the Special Permit and the Plans.
3. Incorporation of Submissions. All plans, photo renderings, site evaluations, briefs, and other documentation provided by the Applicant as part of the Application, and as amended or revised during the application/hearing process before the City Council and/or the City Council's Urban Affairs Committee, are herein incorporated into and become a part of this Special Permit and become conditions and requirements of the same, unless otherwise altered by the City Council. The final architectural design of the Site shall be reasonably consistent with the Plans submitted by the Applicant. The final exterior features of the Site, including landscaping, shall be maintained in good condition and shall be reasonably consistent with the Plans submitted and representations made to the City Council.
4. Storm Water and Erosion Control Management. The Applicant shall ensure that its site superintendent during construction of the project is competent in stormwater and erosion control management. This individual(s)' credentials shall be acceptable to the Engineering Division of the City's Department of Public Works and the City's Conservation Commission. This individual(s) shall be responsible for checking the Site before, during, and after storm events including weekends and evenings when storms are predicted. This individual(s) shall ensure that no untreated stormwater leaves the Site consistent with the State's and the City's stormwater regulations. This individual(s) shall ensure compliance with the approved sequence of construction plan and the approved erosion control plan. The Applicant shall grant this individual(s) complete authority of the Site as it relates to stormwater and erosion controls.



IN CITY COUNCIL

DECEMBER 1, 2025

Marlborough, Mass., ~~PAGE 5~~

ORDERED:

5. Phasing of Construction: Each of the three proposed condominium buildings, or one or more of the buildings together, may be organized as its own condominium and constructed in phases at different times. Site Plan Review in accordance with Condition #2 may be addressed in phases, with separate reviews for different buildings.
6. Affordable Units. Twelve percent (12%) of the dwelling units at the Site shall be made available as units for sale at affordable prices to home buyers (whose annual income does not exceed eighty percent (80%) of the area median income as defined in Section 650-5 of the Zoning Ordinance) in perpetuity or the longest period allowed by law (the "Affordable Housing Units"), in accordance with the provisions of Section 650-26 of the Zoning Ordinance and this condition. The Affordable Housing Units shall be distributed evenly among the three buildings *pro rata*, with no less than twelve percent (12%) of the dwelling units in each building constituting Affordable Housing Units. The Affordable Housing Units shall comply with all requirements for inclusion in the Subsidized Housing Inventory ("SHI") of the Commonwealth of Massachusetts Executive Office of Housing and Livable Communities ("EOHLC"). Prior to obtaining an occupancy permit for any unit within a given building, the Applicant, in coordination with the City and its Community Development Authority, shall file all required submissions to EOHLC for inclusion of the Affordable Housing Units within that specific building on the SHI and shall diligently take all actions necessary to include the Affordable Housing Units on the SHI, including without limitation, preparing and executing a regulatory agreement and declaration of restrictive covenants and/or any other restrictive instrument necessary to ensure compliance with said Zoning Ordinance and this condition, a marketing plan, and all other required documentation. All costs associated with complying with this condition, including but not limited to, the EOHLC process, recording of all documents with the registry of deeds, and the marketing plan for the Affordable Units shall be borne by the Applicant.
7. Transportation Alternatives.
 - a. Information regarding public transportation services, maps, schedules, and fare information shall be posted in a central location and/or otherwise made available to residents within each building at the Site.
 - b. A welcome packet shall be provided to residents detailing available public transportation services, bicycle and walking alternatives, commuter options, and local walking trails.
 - c. Work-at-home workspaces are encouraged to be provided to support telecommuting by residents of the Site.
 - d. A central maildrop shall be provided within each building for residents.
 - e. Secure bicycle parking shall be provided for residents and visitors, including weather-protected bicycle parking within the two parking garages on site.



IN CITY COUNCIL

DECEMBER 1, 2025

Marlborough, Mass., ~~PAGE 6~~

ORDERED:

8. Green Design. The Applicant shall utilize best practices to design energy-efficient buildings and is encouraged to design buildings and accessory structures to accommodate accessory solar energy facilities and/or other technologies as feasible. The Applicant shall use best efforts to provide all-electric utilities contingent upon the utility company being able to commit to such service during the project's ordinary construction timeline. Accommodations for future electric vehicle (EV) charging stations or EV dedicated outlets shall be installed in at least 10% of the parking spaces for each building, provided that, each building shall have at least ten (10) parking spaces with EV charging stations or EV dedicated outlets installed prior to the issuance of the first occupancy permit for any unit within the building.
9. Lizotte Drive Improvements. Prior to issuance of a final occupancy permit for the entire project but no later than one (1) year after issuance of a final occupancy permit for the first building, the Applicant, at the Applicant's sole expense, shall complete the reclamation and repaving of Lizotte Drive from Lizotte Drive's intersection with Jackson Drive to the end of the Lizotte Drive cul-de-sac under the supervision of the City's Department of Public Works. Said work to start after significant construction activities at the Site involving large trucks and equipment have concluded. Notwithstanding the above, the Site Plan Review Committee may authorize the City's issuance of a final occupancy permit for the entire project or extend the one-year time frame set forth in this condition, prior to the completion of said work, due to weather conditions or other factors if said work is secured by a bond or other form of security held by the City in an amount deemed adequate by the City Engineer to enable the City to complete said work.
10. Jackson Drive. As part of formal Site Plan Review, the Applicant shall evaluate options for the private way known as Jackson Drive in the vicinity of the Site, including working with neighboring property owners to improve or modify access to the way.
11. Lake Williams Trail Funding. Prior to the issuance of the first building permit for any part of the Use, the Applicant shall provide a payment to the City in the amount of \$50,000 to be used by the City for maintenance and improvements to the Lake Williams trail system, said payment to be deposited into the City's Lizotte Drive Mitigation Stabilization Fund, Account Number 83600-32729.
12. Williams Street Ball Fields Funding. Prior to the issuance of the first building permit for any part of the Use, the Applicant shall provide a payment to the City in the amount of \$100,000 to be used by the City for improvements to the ball fields along Williams Street in the vicinity of the Site, said payment to be deposited into the City's Lizotte Drive Mitigation Stabilization Fund, Account Number 83600-32729.



IN CITY COUNCIL

DECEMBER 1, 2025

Marlborough, Mass., _____ PAGE 7


ORDERED:

13. West Side Fire Station Funding. Prior to the issuance of the first building permit for each of the three residential buildings at the Site, the Applicant shall make a payment to the City in the amount of \$1,000 for each multifamily dwelling unit to be developed in the respective building, for a total of \$187,000 for the Use, to be used by the City for a proposed West Side Fire Station, said payments to be deposited into the City's West Side Fire Station Mitigation Stabilization Fund, Account Number 83600-32701.
14. Landscaping. A detailed landscaping plan for the Site shall be reviewed and further conditioned during the Site Plan Review process. The landscaping plan shall be more robust than is required by the Zoning Ordinance and shall provide shade canopy and use native plants to improve habitat. The Applicant shall maintain the landscaping at the Site for the duration of the Use.
15. Lighting. Exterior lighting at the Site shall be downward-facing and shielded to minimize impacts on neighboring properties, with a lighting plan for the Site to be reviewed and further conditioned during the Site Plan Review process.
16. Conservation Commission Approval. The Applicant shall obtain and comply with an Order of Conditions from the City's Conservation Commission.
17. Compliance with Applicable Laws. The Applicant agrees to comply with all municipal, state, and federal rules, regulations, and ordinances as they may apply to the construction, maintenance, and operation of the Use.
18. Recording of Decision. In accordance with the provisions of Massachusetts General Laws, Chapter 40A, Section 11, the Applicant, at its expense, shall record this Special Permit in the Middlesex South Registry of Deeds after the City Clerk has certified that the twenty-day period for appealing this Special Permit has elapsed with no appeal having been filed, and before the Applicant has applied to the Building Commissioner for a building permit. Upon recording, the Applicant shall forthwith provide a copy of the recorded Special Permit to the City Council's office, the Building Department, and the City Solicitor's office.

Yea: 10 – Nay: 0 – Abstain: 1

Yea: Vital, Doucette, Preciado, Brown, Irish, Fuccillo, Navin, Oram, Ossing & Robey.

Abstain: Sargent.

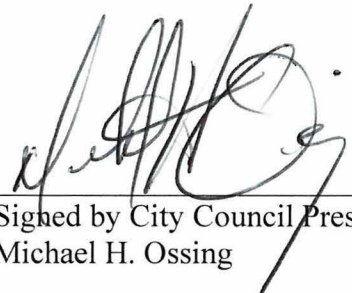

Signed by City Council President
Michael H. Ossing

ADOPTED
In City Council
25-1009483E

ORDER NO. 25-1009483E

ATTACHMENT

A

_____ FOR _____

PROPOSED

LOCATION OF SITE

REFERENCES

- THE ABOVE INFORMATION IS UNCLASSIFIED BY 60322 JES/STW ON 08-22-2010 AS PART OF THE DECLASSIFICATION OF THE NATIONAL ARCHIVES. THE INFORMATION IS UNCLASSIFIED BY 60322 JES/STW ON 08-22-2010 AS PART OF THE DECLASSIFICATION OF THE NATIONAL ARCHIVES.



SOURCE ASSGN



SCALE 1" = 500'
SOURCE: MICROLOG

SHEET INDEX


SHEET TITLE	NUMBER
COLOR SHEET	C-001
GENERAL NOTES AND LEGEND	C-052
OVERALL EXISTING CONSTRUCTION DEMOLITION PLAN	C-051
OVERALL SITE PLAN	C-001
SITE PLAN	C-002
SITE PLAN	C-003
TRAIL IMPACT PLAN	C-004
OVERALL GRADING AND DRAINAGE PLAN	C-005
GRADING PLAN	C-002
GRADING PLAN	C-003
DRAINAGE PLAN	C-004
DRAINAGE PLAN	C-005
OVERALL UTILITY PLAN	C-001
UTILITY PLAN	C-002
UTILITY PLAN	C-003
OVERALL SOIL EROSION AND SEDIMENT CONTROL PLAN	C-006
EROSION AND SEDIMENT CONTROL NOTES AND DETAILS	C-006A
DETAILS	C-001
DETAILS	C-002
DETAILS	C-003
OVERALL LANDSCAPE PLANS	L-001
OVERALL LANDSCAPE PLAN A	L-102
LANDSCAPE PLAN B	L-103
LANDSCAPE DETAILS 1	L-104
LANDSCAPE DETAILS 2	L-105
OVERALL LIGHTING PLAN	L-201
LIGHTING PLAN A	L-202
LIGHTING PLAN B	L-203
ALLSAPS LAND SITE SURVEY (BY OTHERS)	1-001

[illegible]

BOHLER//

CONTACT: TIMOTHY HAYES, P.E.

REVISIONS

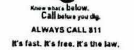[illegible]

THIS DRAWING IS ISSUED FOR WORK. YOU AND US AGREE TO REVIEW AND APPROVE. IT IS NOT INTENDED AS A SUBSTITUTE FOR A PROFESSIONAL ENGINEER'S DESIGN OR CALCULATION.

PROJECT No.: MAAJ20004 DG-01
DRAWN BY: JMK, AP
CHECKED BY: TQH
DATE: 07/21/2025
CAD LD.: P-CR/LCNGS

FOR

BOHLER //

www.BohlerEngineering.com

www.BohlerEngineering.com



SHEET TITLE:

SHEET NUMBER:

C-101

REVISION 3 - 10/02/2025




SEE PLAN 326 OF 1985 RECORDED AT
THE MIDDLESEX DISTRICT REGISTRY OF DEEDS

11/7
CITY OF MARLBOROUGH

SEE PLAN 326 OF 1985 RECORDED AT
THE MIDDLESEX DISTRICT REGISTRY OF DEEDS

11/7
CITY OF MARLBOROUGH

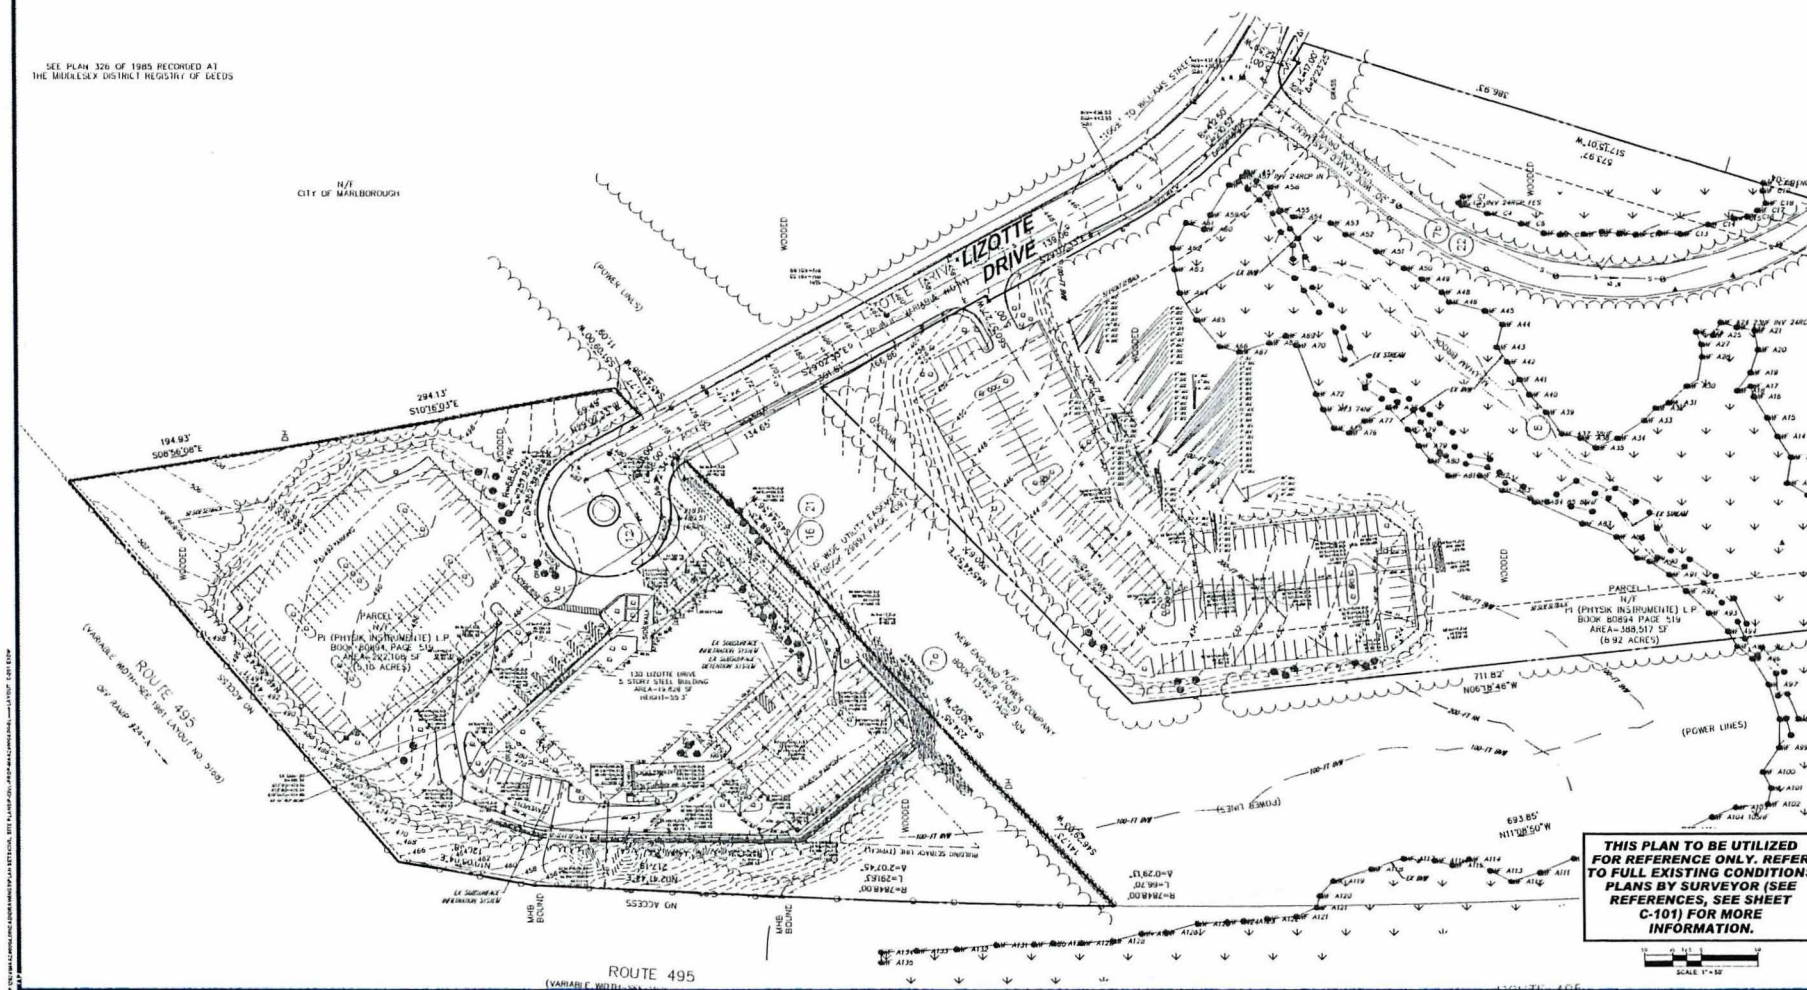

BOHLER
SITE CIVIL AND CONSULTING ENGINEERING
PROGRAM MANAGEMENT
LANDSCAPE ARCHITECTURE
PERMITTING SERVICES
SUSTAINABLE DESIGN

REVISIONS		
REV	DATE	COMMENT
1	05/12/2020	Can Con Site Plan Review
2	06/26/2020	Can Con Civil Revision
3	06/22/2020	Make 17th Access Modification

811
Have your info. Call before you dig. ALWAYS CALL 811. It's fast. It's free. It's the law.

PERMIT SET
This drawing is intended for use in obtaining a permit from the appropriate authority. It is not to be used for any other purpose without the written consent of Bohler Engineering Inc.

PROJECT No.: MARLBOROUGH
DRAWN BY: JIM AP
CHECKED BY: JIM AP
DATE: 07/12/2020
CAD LAY: P:\CADD\PROJECT

SITE DEVELOPMENT PLANS
FOR
GLENFORD AT LAKE WILLIAMS
PROPOSED DEVELOPMENT
PARCEL 90-2A, 90-83
130 LIZOTTE DRIVE
MIDDLESEX COUNTY
MARLBOROUGH, MA

BOHLER
45 FRANKLIN STREET, 5th FLOOR
BOSTON, MA 02119
Phone: (617) 439-9142
www.BohlerEngineering.com



OVERALL EXISTING CONDITIONS PLAN
SHEET NUMBER
C-201
REVISION 3 - 10/02/2020

THIS PLAN TO BE UTILIZED
FOR REFERENCE ONLY. REFER
TO FULL EXISTING CONDITIONS
PLANS BY SURVEYOR (SEE
REFERENCES, SEE SHEET
C-101) FOR MORE
INFORMATION.



LOT 2

194.93'
S08°56'08"E

294.13'
S10°16'03"E

69.49'
N29°02'33"W

ROUTE 495
(VARIABLE WIDTH-SEE 1961 LAYOUT NO. 5168)
OF RAMP #24-A

ROUTE 495
(VARIABLE WIDTH-SEE 1961 LAYOUT NO. 5168)

THIS PLAN TO BE UTILIZED FOR SITE LAYOUT PURPOSES ONLY

SCALE: 1"=20'

BOHLER
SITE CIVIL AND CONSULTING ENGINEERING
LANDSCAPE ARCHITECTURE
PROGRAM MANAGEMENT
TRANSPORTATION SERVICES

REVISIONS			
REV.	DATE	COMMENT	BY
1	01/15/2011	Site Layout Plan	AP
2	01/15/2011	General Notes	AP
3	01/15/2011	General Notes	AP
4	01/15/2011	General Notes	AP

Know what's below.
Call before you dig.
ALWAYS CALL 811.
It's fast. It's free. It's the law.

PERMIT SET

THIS PLAN IS PREPARED FOR THE CITY OF BOSTON AND IS NOT TO BE USED FOR ANY OTHER PURPOSE WITHOUT THE WRITTEN CONSENT OF BOHLER ENGINEERING.

PROJECT NO.: 100-00000000
PROJECT NAME: MARLBOROUGH
DESIGNED BY: J. BOHLER
CHECKED BY: J. BOHLER
DATE: 01/15/2011
CAD ID: J. BOHLER

SITE DEVELOPMENT PLANS
FOR

GLENFORD AT LAKE WILLIAMS
PROPOSED DEVELOPMENT
PARCEL 90-2A, 90-43
130 LIZOTTE DRIVE
MIDDLESEX COUNTY
MARLBOROUGH, MA

JOHN BOHLER
Professional Engineer
State of Massachusetts
License No. 10000

SITE PLAN

SHEET NUMBER: **C-302**

REVISION 3 - 10/02/2025

1. THIS PLAN IS PREPARED FOR THE CITY OF BOSTON AND IS NOT TO BE USED FOR ANY OTHER PURPOSE WITHOUT THE WRITTEN CONSENT OF BOHLER ENGINEERING.

BOHLER
SITE CIVIL AND CONSULTING ENGINEERING
LAND SURVEYING
PROFESSIONAL ARCHITECTURE
SUBSISTABLE DESIGN
PERMITTING SERVICES
TRANSPORTATION SERVICES

REVISIONS

REV	DATE	DESCRIPTION
1	01/15/2021	ISSUED FOR PERMIT
2	01/15/2021	ISSUED FOR PERMIT
3	01/15/2021	ISSUED FOR PERMIT

PERMIT SET


PROJECT: 100' WIDE LOT 1 EASEMENT
SHEET: 100' WIDE LOT 1 EASEMENT
DATE: 01/15/2021

SITE DEVELOPMENT PLANS

FOR


BOHLER
45 FRANKLIN STREET, SUITE 100
MAINEBOROUGH, MA 01754
PHONE: 978.444.1444
WWW.BOHLERENGINEERING.COM

SECTION 1 - 100' WIDE LOT 1 EASEMENT

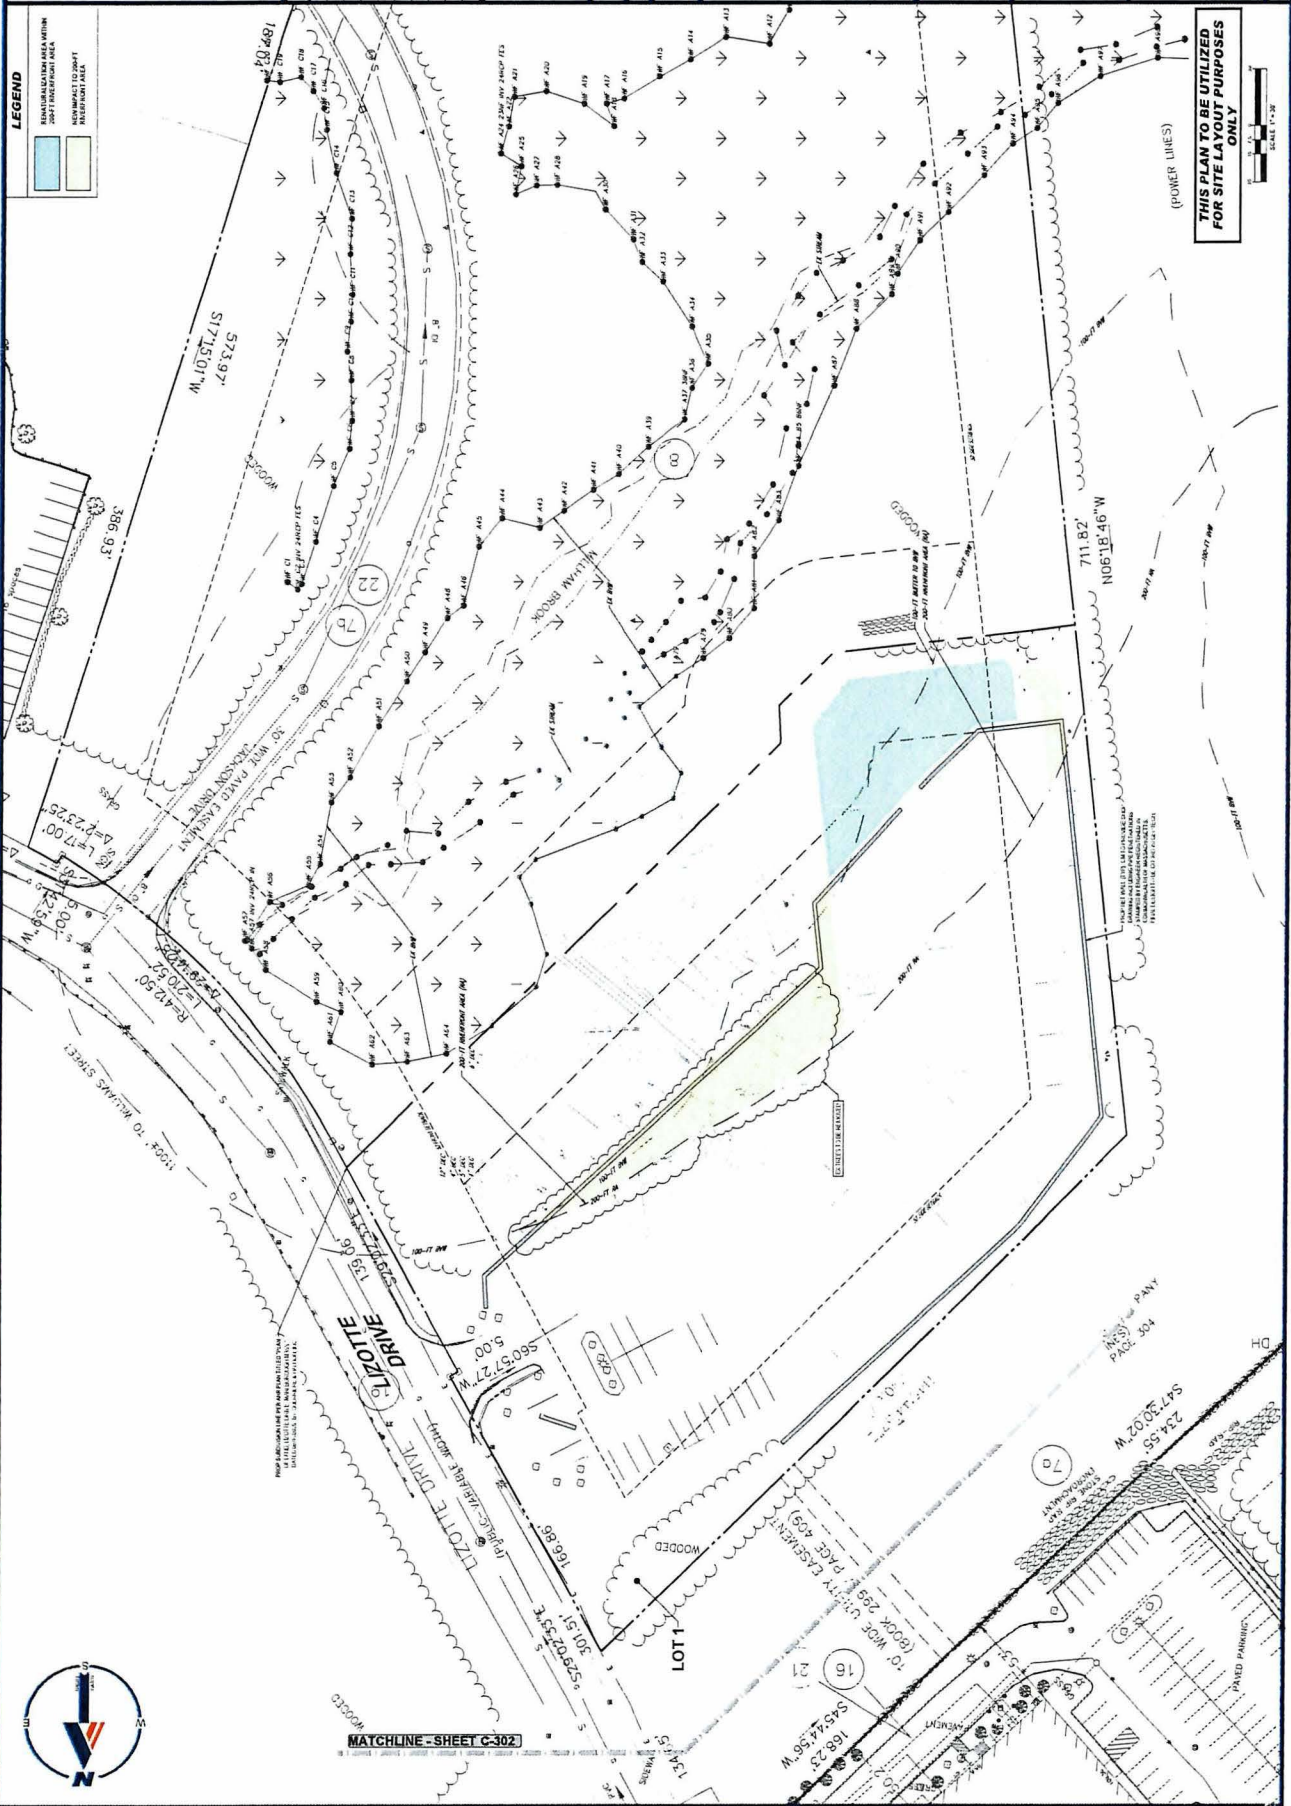



SEE PLAN 326 OF 1985 REFORMED AT
THE MIDDLESEX DISTRICT REGISTRY OF DEEDS

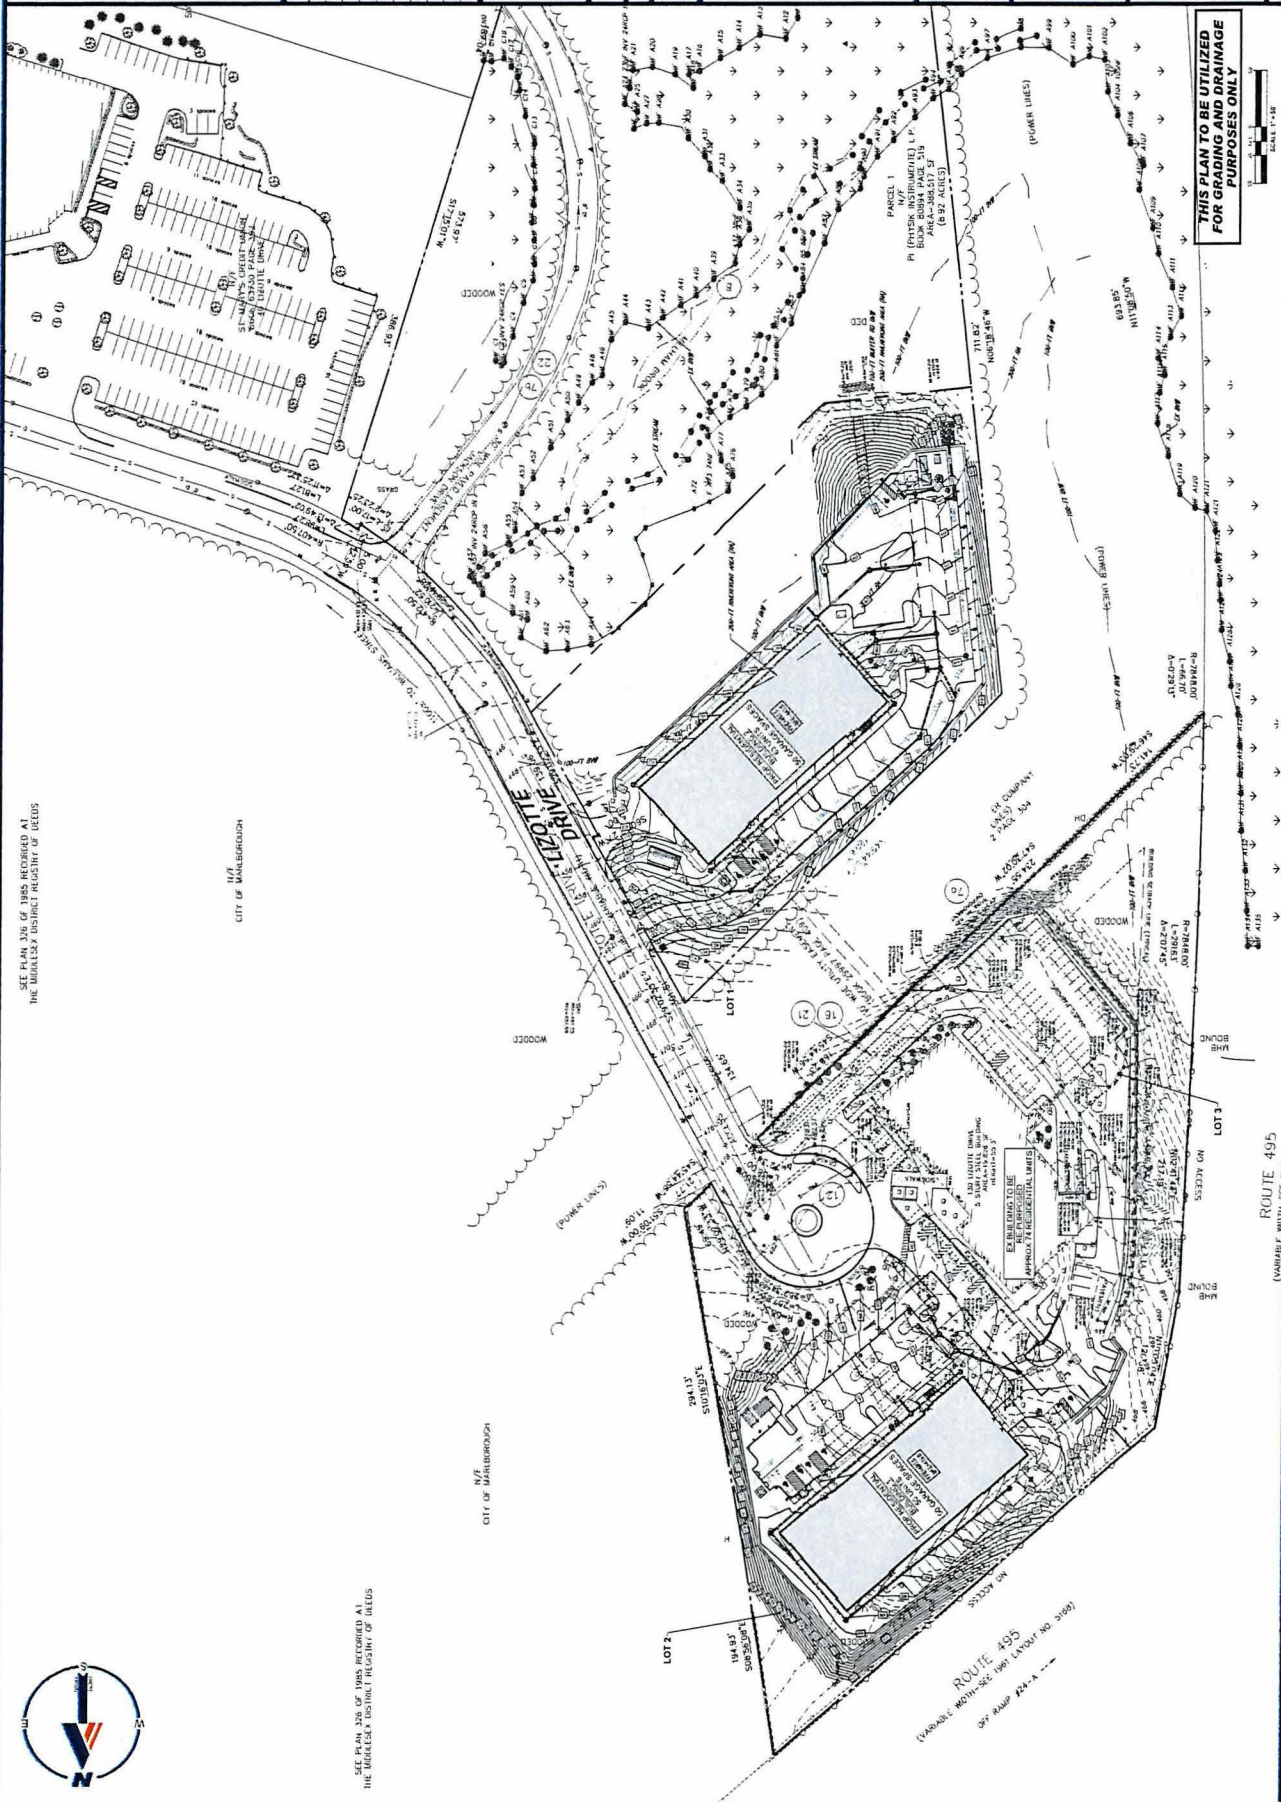

REVISIONS				
REV	DATE	COMMENTS	DESIGNED BY	CHECKED BY
1	01/10/2010	Gen Circulation Plan	AP JVS	
		Revised	AP JVS	
2	04/07/2010	Erosion Control	AP	
		Revisions	AP	
3	10/02/2010	Bidding 1 Fee Access	AP AL	
		Revisions	AP AL	



Know what's below.
Call before you dig.
ALWAYS CALL 811

PERMIT SET

THIS LABEL MUST BE ATTACHED TO THE MANIFEST AND MUST BE REPRODUCED
ON THE MANIFEST. IF THE MANIFEST IS NOT REPRODUCED, THE
CUSTOMER WILL BE RESPONSIBLE FOR THE LOSS OF THE LABEL.

PROJECT No.: MAA220004-00-00
DRAWN BY: JMK, AP
CHECKED BY: TWH
DATE: 01/21/2005
ADDED: P-CRM-PR-CP
REVISED: 01/21/2005

SITE DEVELOPMENT PLANS

FOR

**GLENFORD AT LAKE WILLIAMS
PROPOSED DEVELOPMENT**

BOHLER 
45 FRANKLIN STREET, 5th FLOOR
BOSTON, MA 02110
Phone: (617) 849-6040




QUESTIONS:

OVERALL GRADING AND DRAINAGE PLAN

HEET NUMBER:
C-401

DIVISION 3 - 40000000

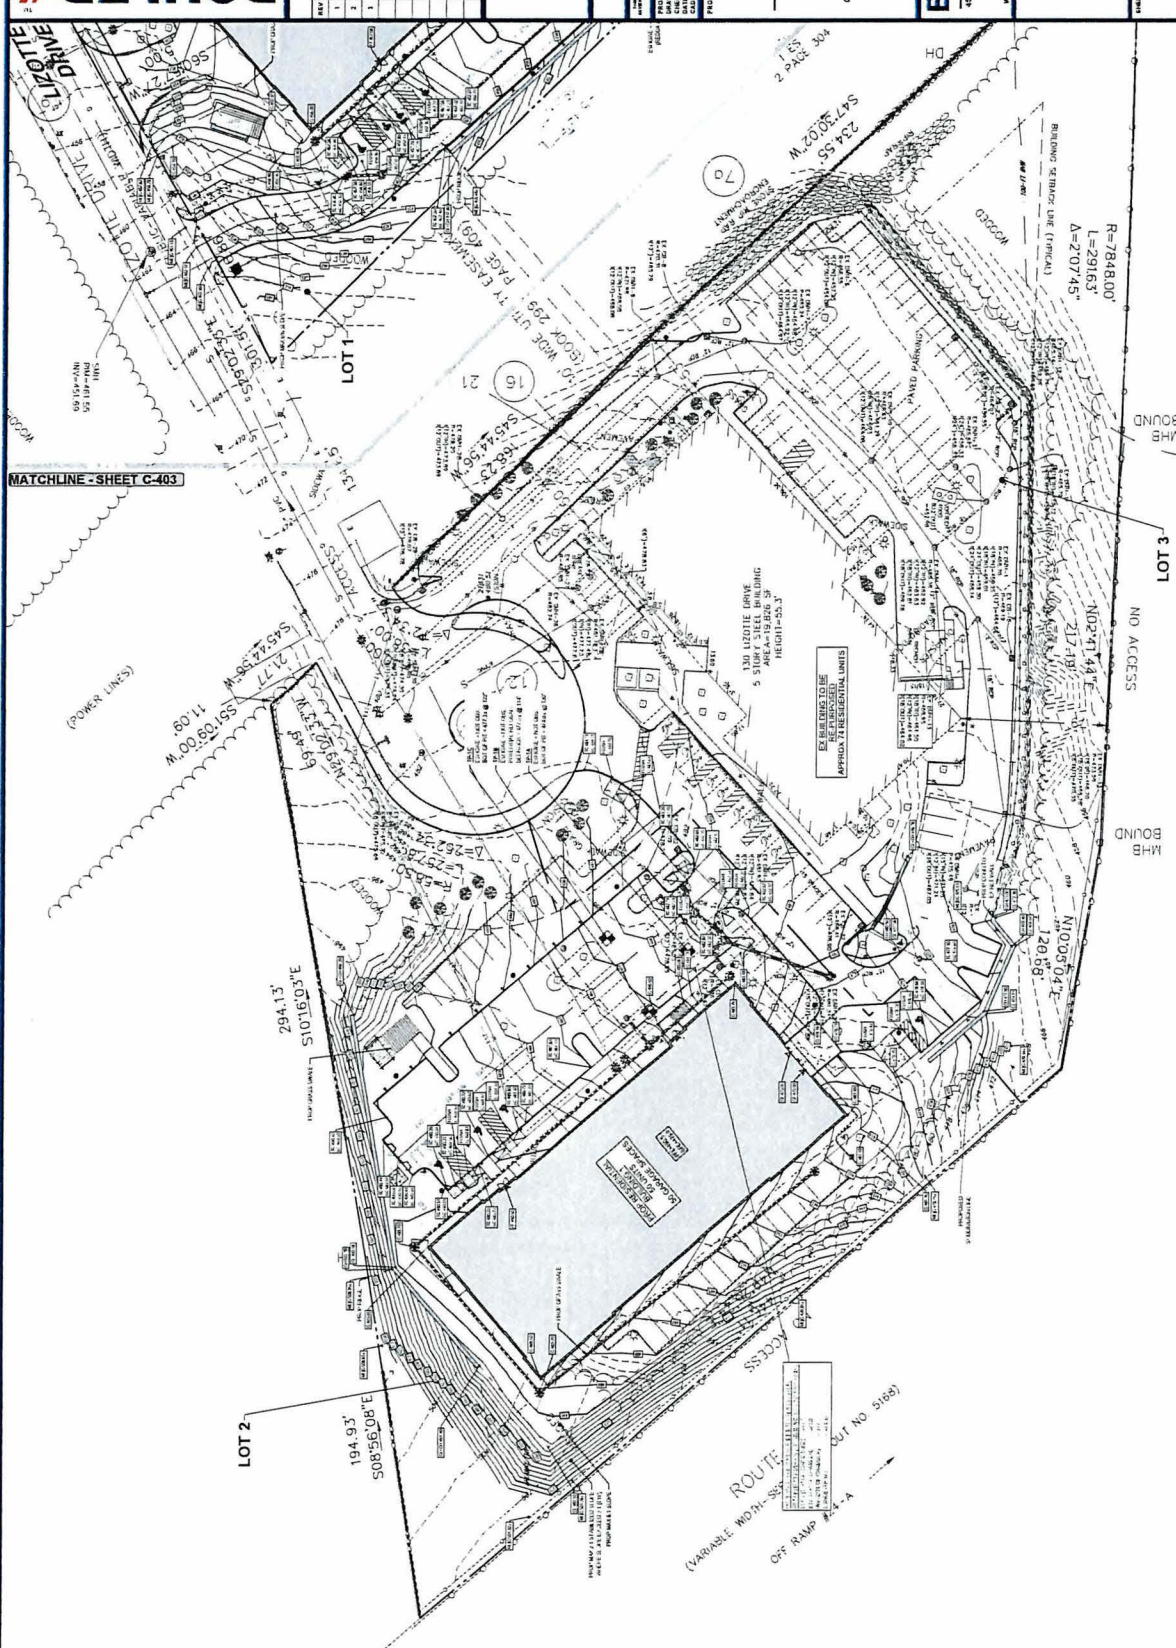

(VARIABLE WIDTH-SEE 1961 LAYOUT NO 5168)

SHEET NUMBER:
C-402

REVISION 3 - 10/02/2025

PARCEL 90-2A, 90-83
130 LIZOTTE DRIVE
MIDDLESEX COUNTY
MAHLBOROUGH, MA

BOHLER //
45 FRANKLIN STREET, 5th FLOOR

www.BohlerEngineering.com



QUESTIONS

PERMIT SET

**SITE
DEVELOPMENT
PLANS**

811
 Someone wants to know.
 Call before you dig.
 ALWAYS CALL 811
 It's fast. It's free. It's the law.


REV	DATE	COMMENT	INITIALS	DATE
1	12/11/2014	Cost Consultant Plan Review	AP	12/11/2014
2	04/29/2015	Engineer General Remarks	AP	1/1/2015
3	08/02/2015	Building 1 fire Access Made as per	AP	8/2/2015


BOHRER //

SITE CIVIL AND CONSULTING ENGINEERING

LAND SURVEYING
PROGRAM MANAGEMENT
LANDSCAPE ARCHITECTURE
SUSTAINABLE DESIGN
PERMITTING SERVICES
TRANSPORTATION SERVICES

BOHRER CONSULTING ENGINEERS, INC. IS AN EQUAL OPPORTUNITY EMPLOYER. MINORITY AND WOMEN OWNED BUSINESS ENTERPRISE CERTIFICATION AVAILABLE. CONTACT: BOHRER CONSULTING ENGINEERS, INC., 10000 W. 10TH AVE., SUITE 100, DENVER, CO 80231. TEL: 303.755.1000. FAX: 303.755.1001. WWW.BOHREER.COM

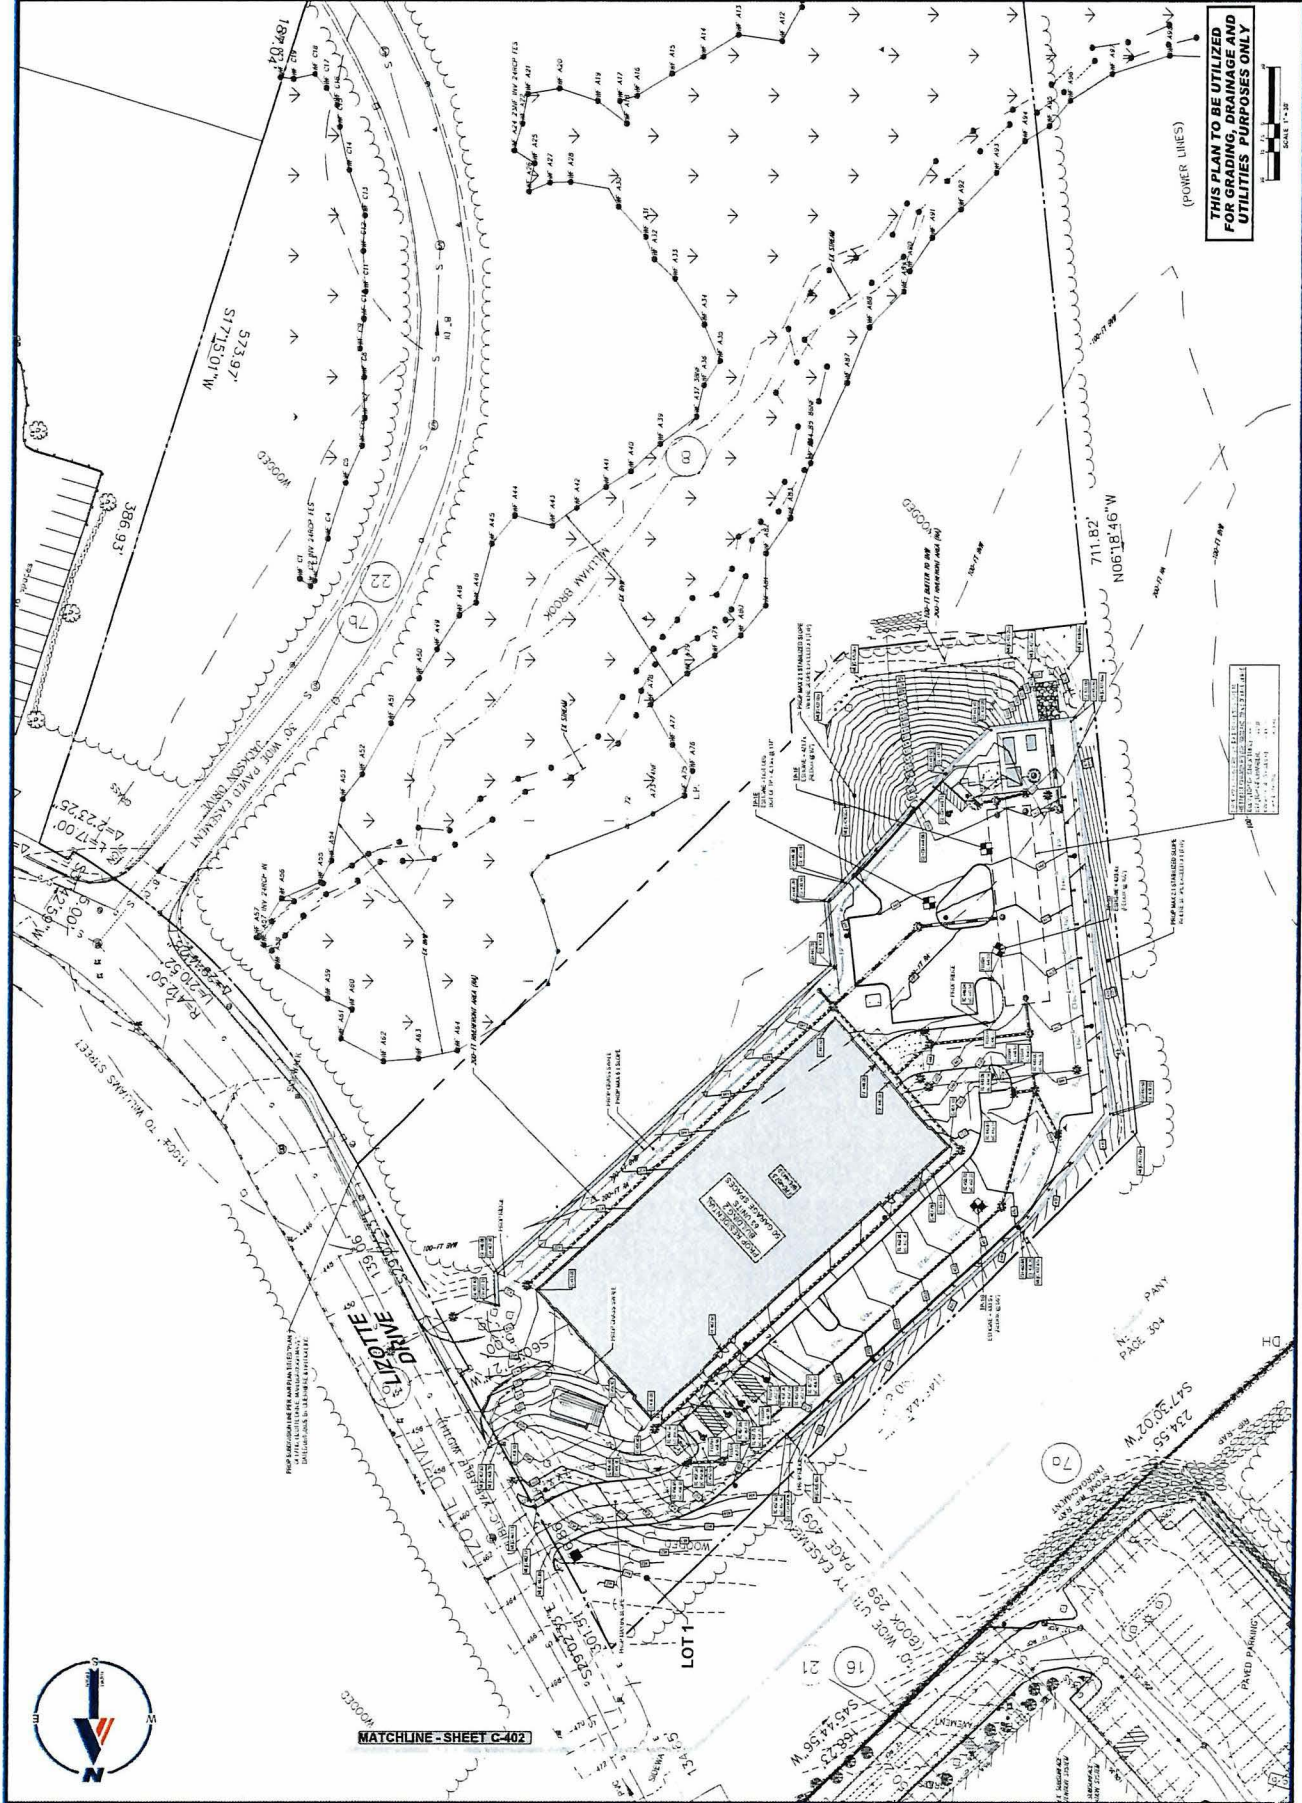

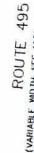CITY OF MALDENBOROUGH
N/F

**THIS PLAN TO BE UTILIZED
FOR UTILITIES PURPOSES
ONLY**

SCALE 1" = 50'

**OVERALL
UTILITY
PLAN**

C-501



BOHLER //

45 FRANKLIN STREET, 5th FLOOR
BOSTON, MA 02110
Phone (617) 845-8242

www.BohlerEnglewood.com

**GLENFORD AT LAKE WILLIAMS
PROPOSED DEVELOPMENT**


**SITE
DEVELOPMENT
PLANS**

PERMIT SET



REV	DATE	COMMENT	REVISIONS
1	07/11/02	Can Candidate Plan	AP 200
2	08/07/02	Review Control	AP 200
3	09/02/02	Building 1 Fire Access	AP 200

BOHLER
SITE CIVIL AND CONSULTING ENGINEERING
PROGRAM MANAGEMENT
LANDSCAPE ARCHITECTURE
SUSTAINABLE DESIGN
PERMITTING SERVICES
TRANSPORTATION SERVICES
9000
10000
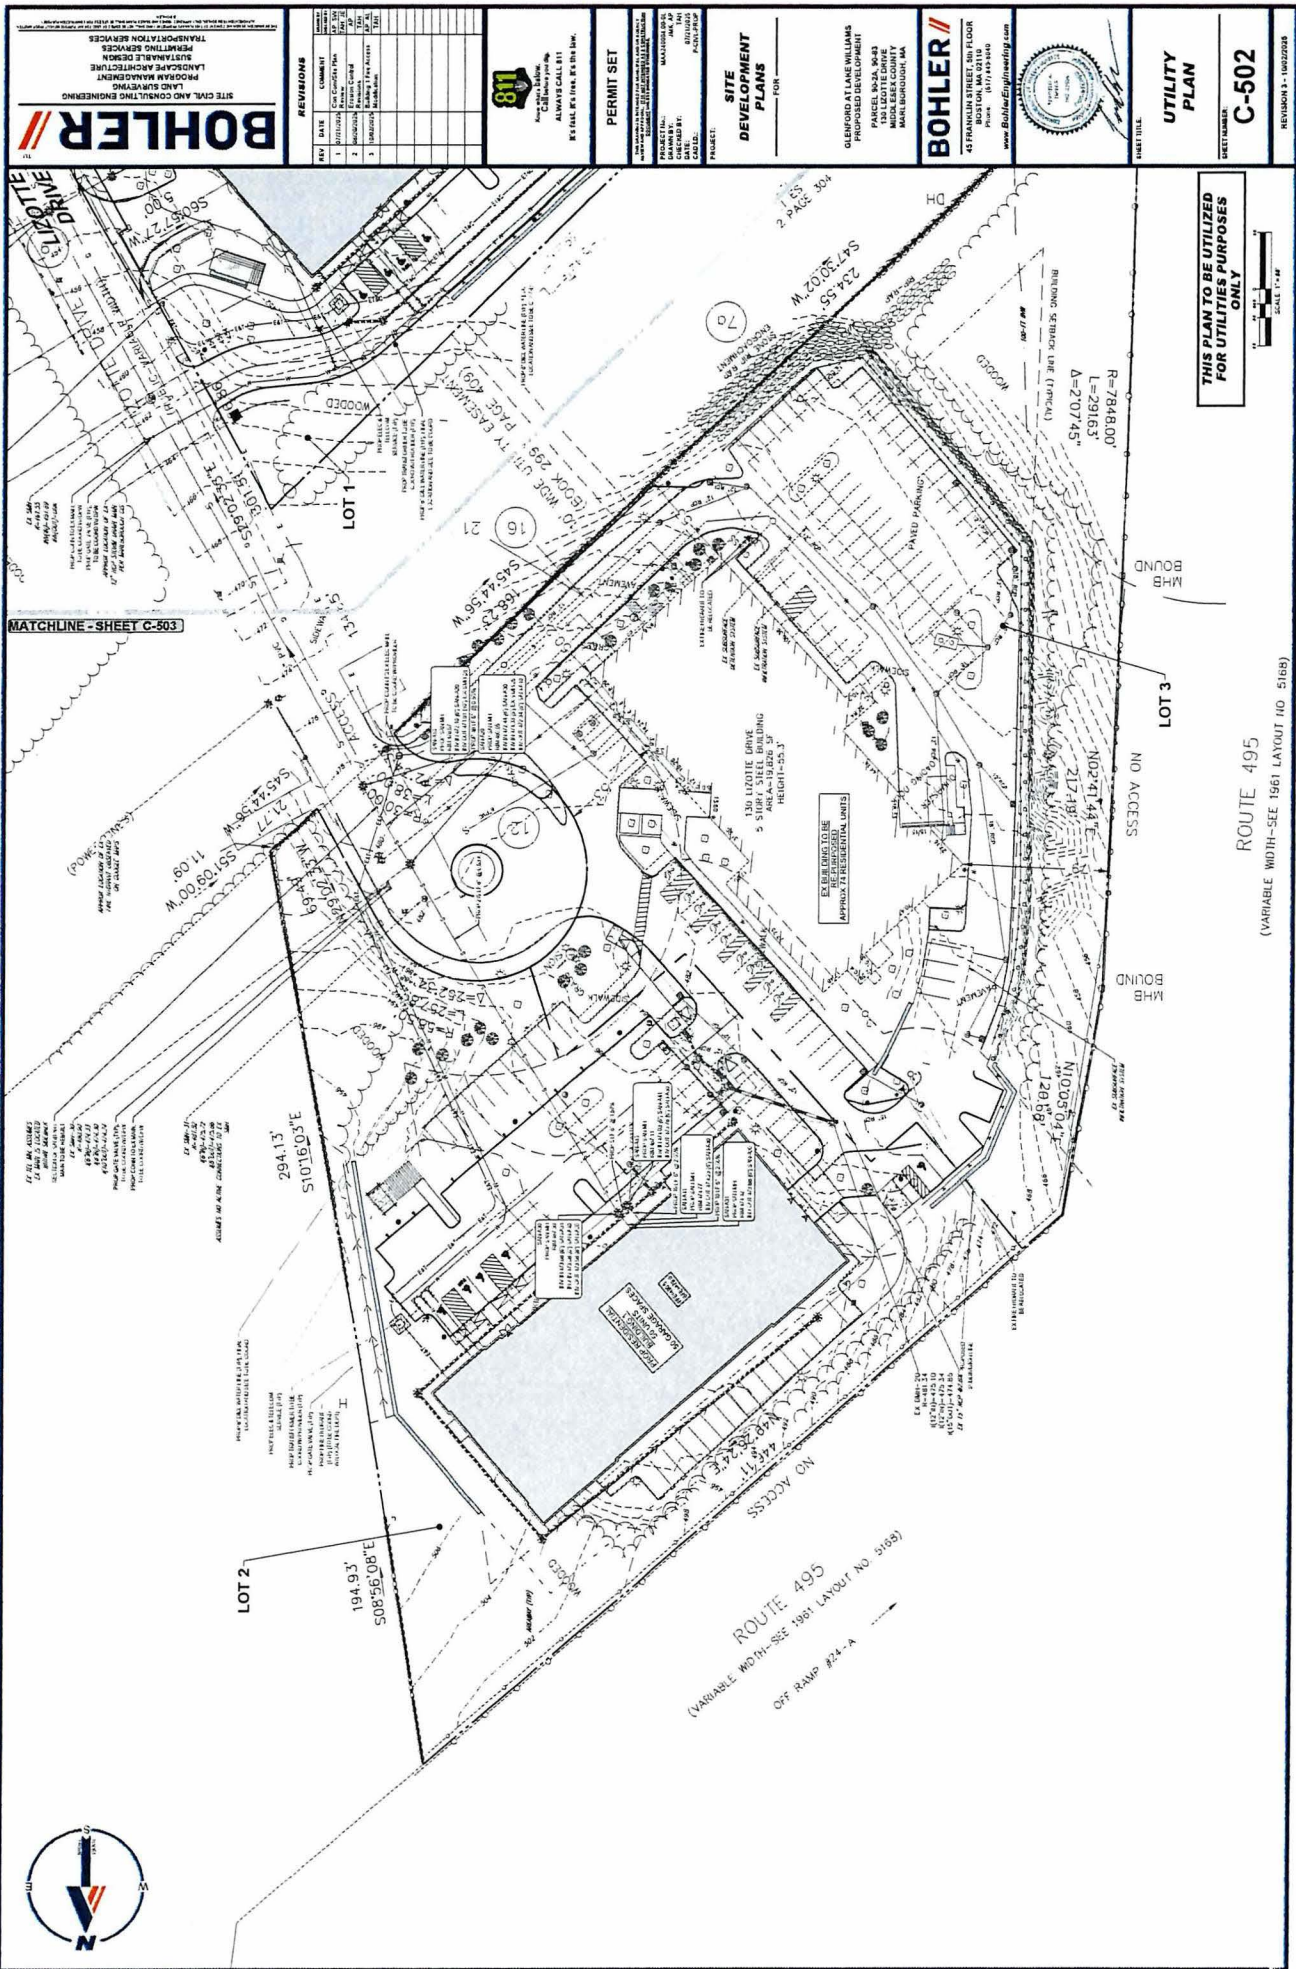

BOHLER
 SITE CIVIL AND CONSULTING ENGINEERING
 TRANSPORTATION SERVICES
 PRINTING SERVICES
 SURVEYING DESIGN
 LANDSCAPE ARCHITECTURE
 PROGRAM MANAGEMENT
 LAND DIVISION


REV	DATE	DESCRIPTION
1	01/11/2017	Issue for Review
2	02/01/2017	Issue for Review
3	02/01/2017	Issue for Review
4	02/01/2017	Issue for Review
5	02/01/2017	Issue for Review
6	02/01/2017	Issue for Review
7	02/01/2017	Issue for Review
8	02/01/2017	Issue for Review
9	02/01/2017	Issue for Review
10	02/01/2017	Issue for Review

u8
 URBAN DESIGN
 ALWAYS CALL 811
 811 (811) 811-811

PERMIT SET
 1. SITE DEVELOPMENT PLANS
 2. UTILITY PLANS
 3. EROSION CONTROL PLANS
 4. LANDSCAPE ARCHITECTURE PLANS
 5. PROGRAM MANAGEMENT PLANS
 6. LAND DIVISION PLANS

SITE DEVELOPMENT PLANS
 FOR

GLENFORD AT LAKE WILLIAMS
 PROPOSED DEVELOPMENT
 PARCELS 20, 21, 22, 

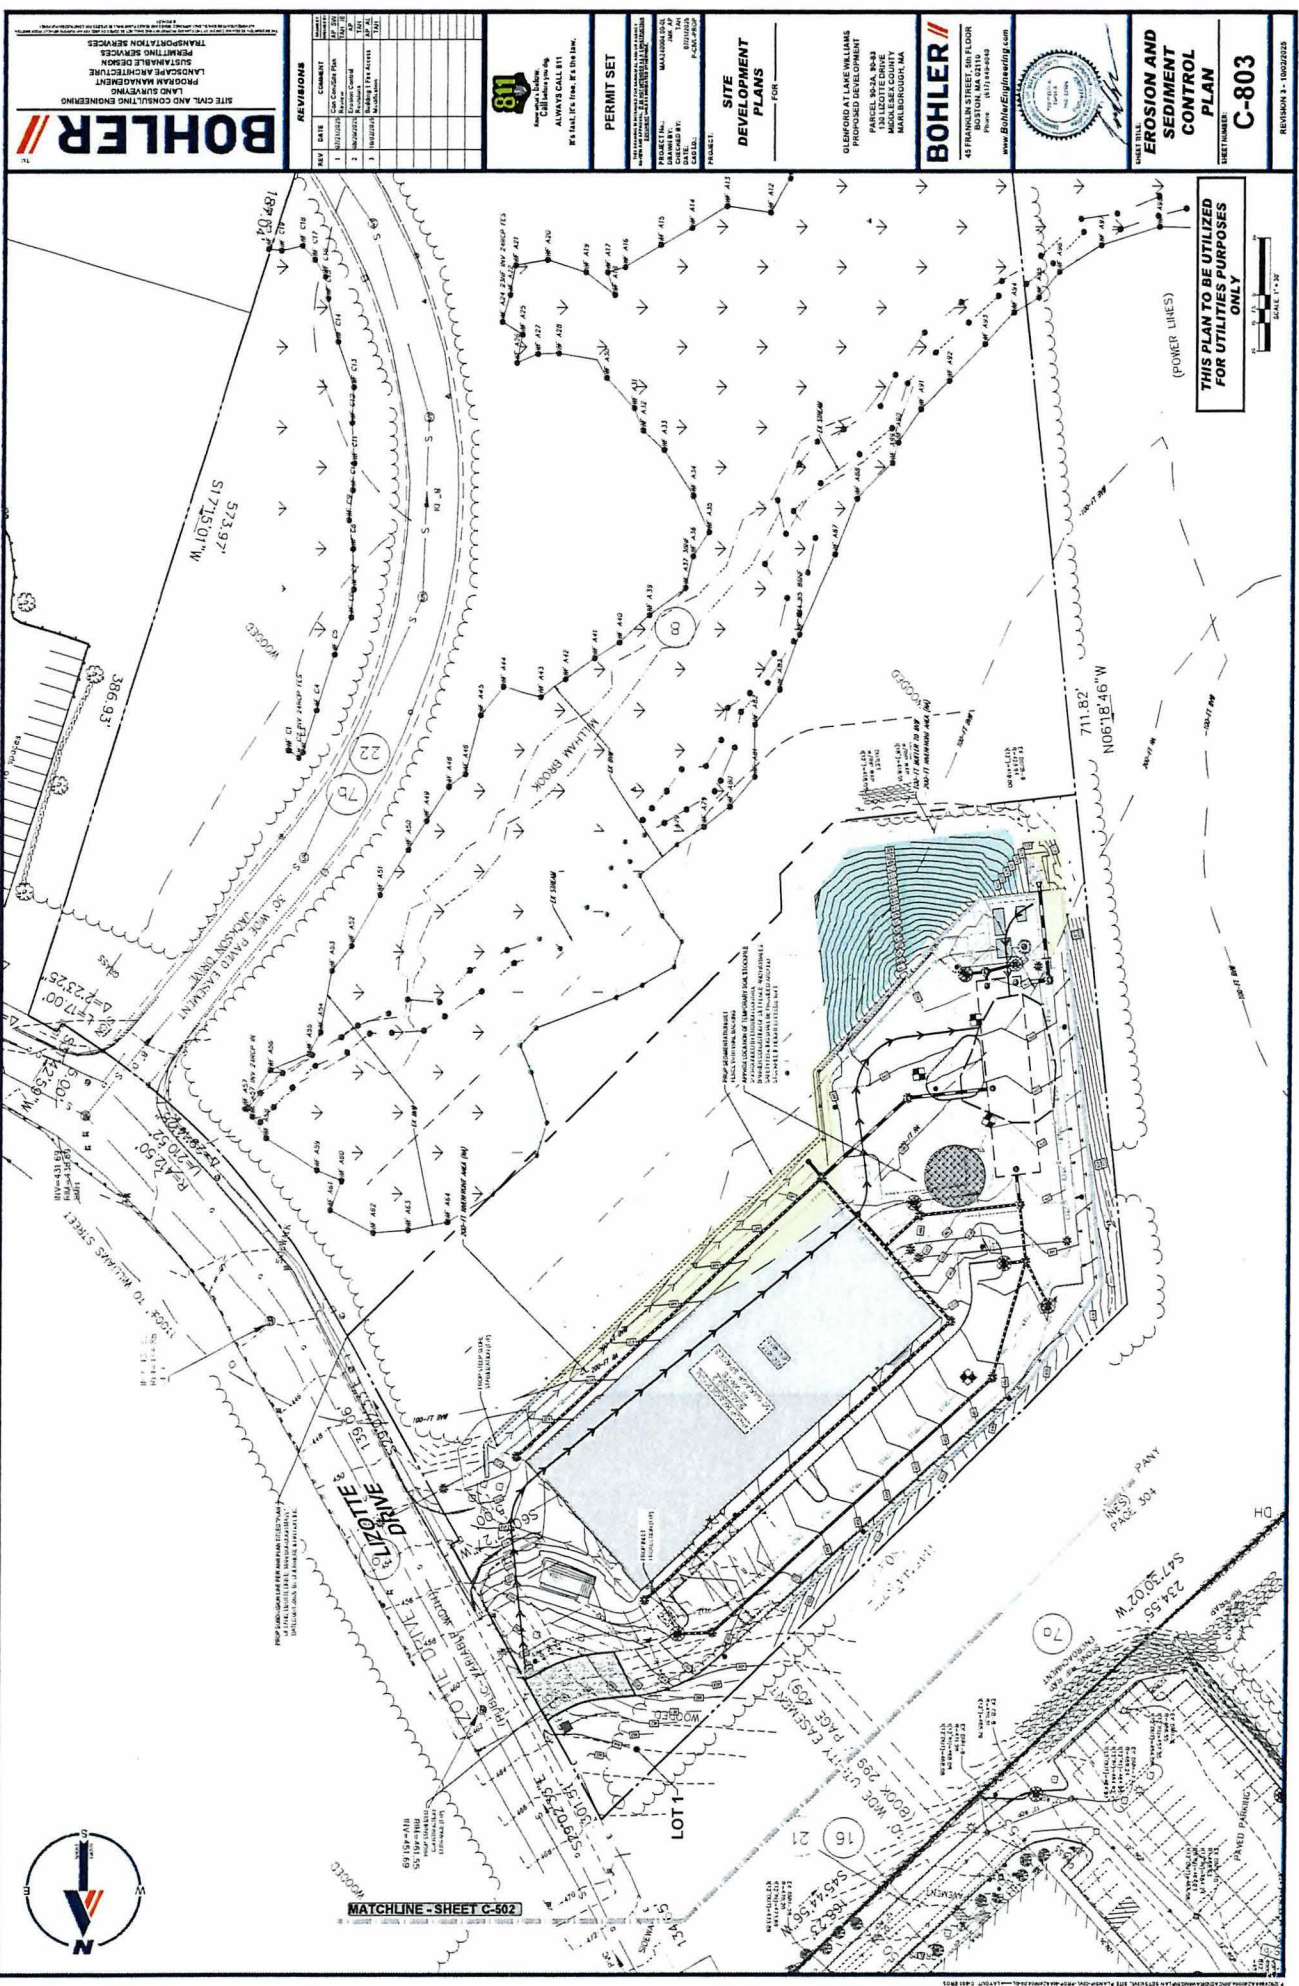


GENERAL EROSION AND SEDIMENT CONTROL NOTES

-
- FIG. 8. PROPOSED MODIFIED PLAN AND PROFILE OF THE EXISTING SECTION OF THE BRIDGE


TEMPORARY STOCK PILE WITH SILT FENCE AND FILTER SOCK



EROSION CONTROL BLANKET STEEP SLOPE PROTECTION

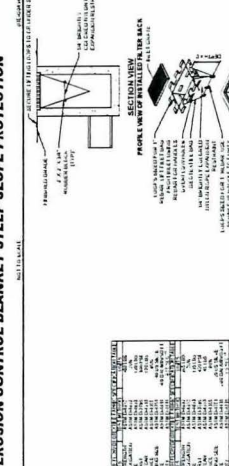

INLET PROTECTION WITH MANUFACTURED INSERT

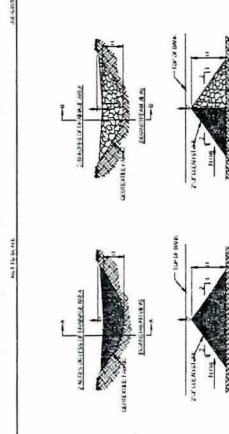

3

1000


Product Name	Product No.	Product Price
Product A	1001	10.00
Product B	1002	20.00
Product C	1003	30.00
Product D	1004	40.00
Product E	1005	50.00
Product F	1006	60.00
Product G	1007	70.00
Product H	1008	80.00
Product I	1009	90.00
Product J	1010	100.00

-
- FIG. 8. PROPOSED MODIFIED PLAN AND PROFILE OF THE EXISTING SECTION OF THE BRIDGE


TEMPORARY STOCK PILE WITH SILT FENCE AND FILTER SOCK



EROSION CONTROL BLANKET STEEP SLOPE PROTECTION

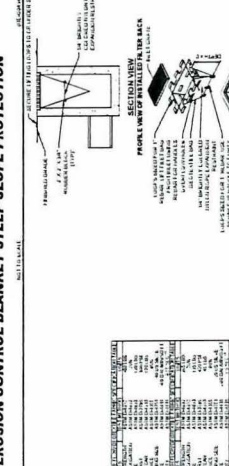


INLET PROTECTION WITH MANUFACTURED INSERT

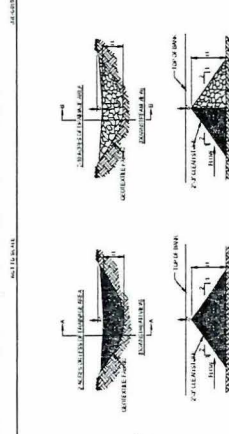


3


1000

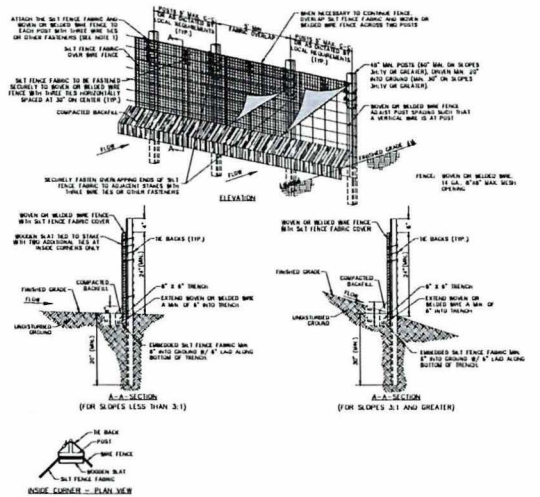


- SPECIFICATIONS FOR SILT FENCE INSTALLATION**
1. INSTALL SILT FENCE AT A FAIRLY LEVEL GRADE, ALONG THE CONTAINMENT WITH THE ENDS CURVED UPWARD TO PROVIDE SUFFICIENT UPRIGHT STORAGE VOLUME FOR THE ANTICIPATED RUNOFF.
 2. ATTACH THE WEAVEABLE OR FABRIC TO THE WOVEN OR WELDED WIRE FENCE WITH THREE WIRE TIES OR OTHER FASTENERS (UNUSUALLY SPACED EVERY 20'), ALL SPACED WITHIN THE TOP 6" OF THE FABRIC. ATTACH EACH TIE DIAGONALLY AS SHOWN THROUGH THE FABRIC, WITH EACH PUNCTURE AT LEAST 1" VERTICALLY APART. AT EACH POST, ATTACH THE WEAVEABLE OR FABRIC AND THE WOVEN OR WELDED WIRE FENCE TO THE POST AS PREVIOUSLY STATED. IN ADDITION, EACH TIE SHOULD BE TIGHTENED TO PREVENT SAGGING.
 3. WHEN TWO SECTIONS OF SILT FENCE FABRIC ADJOIN EACH OTHER, THEY SHALL BE OVERLAPPED A MINIMUM OF 60" ACROSS TWO POSTS AS SHOWN.
 4. WRAP APPROXIMATELY 8" OF FABRIC AROUND THE END POSTS AND SECURE WITH 3 TIES.
 5. ADD POST CAPS AS NEEDED BASED ON SITE CONDITIONS AND APPLICABLE AGENCY REQUIREMENTS.

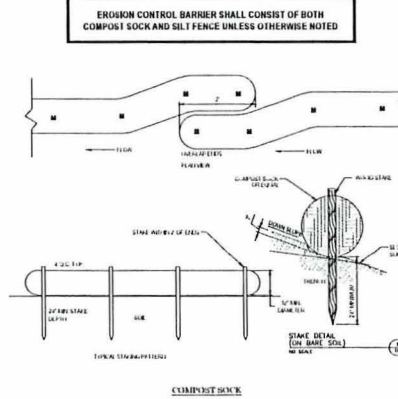

- NOTES:**
1. THE ABOVE IS A GENERAL GUIDE TO THE USE OF EROSION CONTROL BARRIERS.
 2. THE ABOVE IS A GENERAL GUIDE TO THE USE OF EROSION CONTROL BARRIERS. THE ABOVE IS A GENERAL GUIDE TO THE USE OF EROSION CONTROL BARRIERS.
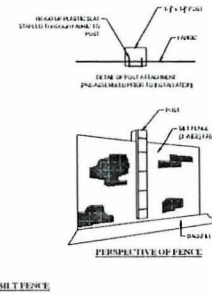

SEDIMENTATION/SILT FENCE WITH WIRE BACKING

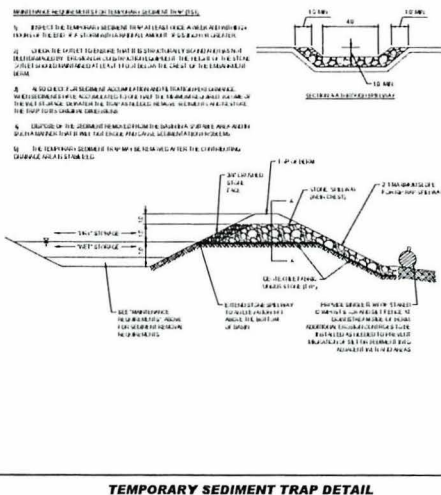

TEMPORARY SEDIMENT TRAP DETAIL

EROSION CONTROL BARRIER (ECB) DETAIL

BOHLER
SITE CIVIL AND CONSULTING ENGINEERING
PROGRAM MANAGEMENT
LANDSCAPE ARCHITECTURE
PERMITTING SERVICES
THE BOHLER GROUP

REVISIONS		
REV.	DATE	COMMENT
1	07/15/2024	Con. Concrete Plan
2	08/01/2024	Erosion Control
3	10/01/2024	Building 1 Five Acres

811
Call before you dig.
ALWAYS CALL 811
It's fast. It's free. It's the way.

PERMIT SET
PROJECT NO.: MAJ2024001
DRAWN BY: JMK, AP
CHECKED BY: JMK
DATE: 08/01/2024
CADD: JMK

SITE DEVELOPMENT PLANS
FOR

GLENFORD AT LAKE WILLIAMS
PROPOSED DEVELOPMENT
PARCEL 30-2A, 30-2B
130 LEXINGTON DRIVE
MOOREHEAD COUNTY
MARLBOROUGH, MA

BOHLER
45 FRANKLIN STREET, 3RD FLOOR
BOSTON, MA 02110
Phone: (617) 452-8000
www.BohlerEngineering.com



EROSION AND SEDIMENT CONTROL NOTES AND DETAILS

SHEET NUMBER: **C-805**

REVISION 3 - 10/02/2025













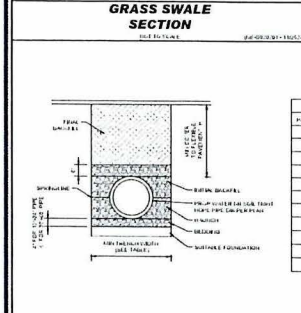


TABLE 1: OCS DETAILS

BASIN #	OCS #	RIM ELEV.	WEIR ELEV.	WEIR LENGTH (FT)	ORIFICE SIZE (IN)	ORIFICE INV.	OUTLET PIPE SIZE (IN)	OUTLET INV.
1	1	10.00	9.80	1.00	12	9.70	12	9.60
2	2	10.00	9.80	1.00	12	9.70	12	9.60
3	3	10.00	9.80	1.00	12	9.70	12	9.60
4	4	10.00	9.80	1.00	12	9.70	12	9.60
5	5	10.00	9.80	1.00	12	9.70	12	9.60
6	6	10.00	9.80	1.00	12	9.70	12	9.60
7	7	10.00	9.80	1.00	12	9.70	12	9.60
8	8	10.00	9.80	1.00	12	9.70	12	9.60
9	9	10.00	9.80	1.00	12	9.70	12	9.60
10	10	10.00	9.80	1.00	12	9.70	12	9.60

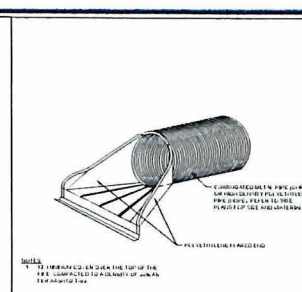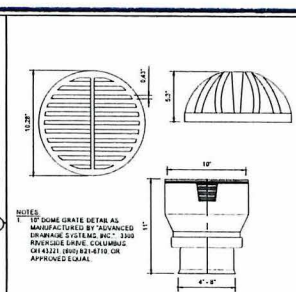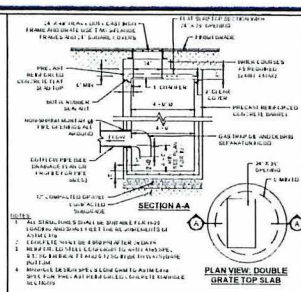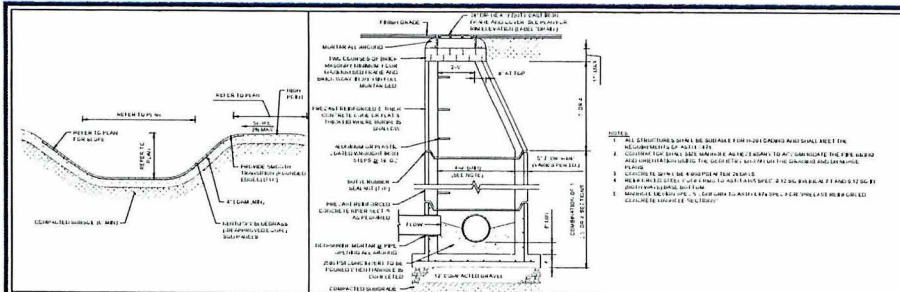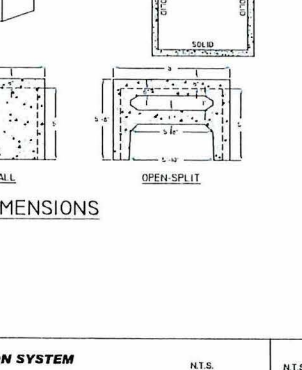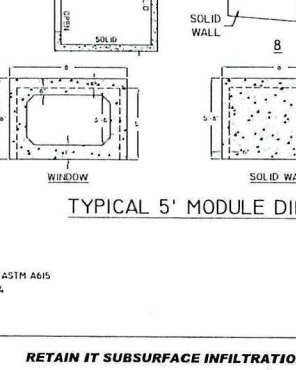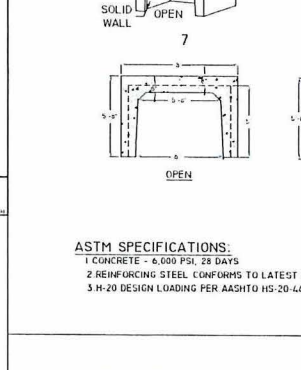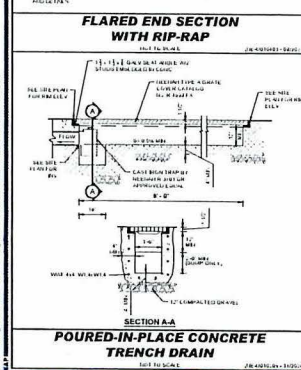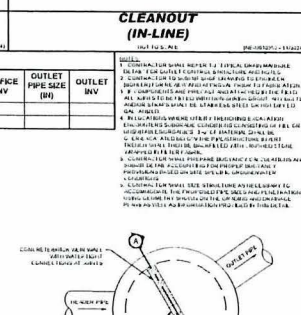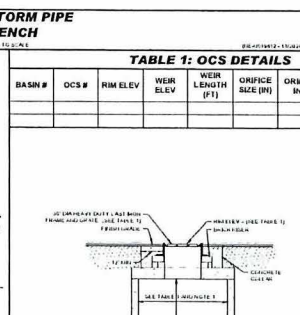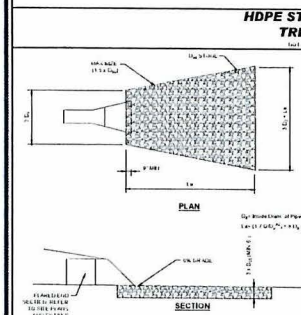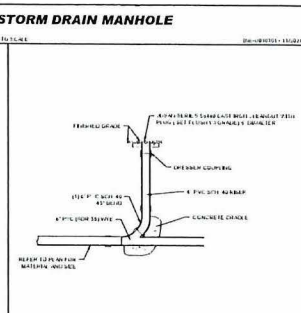

BOHLER
SITE CIVIL AND CONSULTING ENGINEERING
PROGRAM MANAGEMENT
LANDSCAPE ARCHITECTURE
PLANNING SERVICES
TRANSPORTATION SERVICES

REVISIONS

REV	DATE	COMMENT	BY	CHK
1	06/01/2010	Site Civil Plan	JAC	JAC
2	06/01/2010	Storm Control	JAC	JAC
3	06/01/2010	Public Use Access	JAC	JAC
4	06/01/2010	Public Use	JAC	JAC

811
Know what's below.
Call before you dig.
ALWAYS CALL 811
It's fast. It's free. It's the law.

PERMIT SET

This set of plans is submitted for review and approval by the City of Boston, Massachusetts, for the purpose of obtaining a permit for the construction of the project described herein.

PROJECT NO.: MAJ000000-01
SHEET NO.: 101
CHECKED BY: JAC
DATE: 07/12/2010
CAD BY: JAC

SITE DEVELOPMENT PLANS

GLENFORD AT LAKE WILLIAMS
PROPOSED DEVELOPMENT
PARCEL 90-24, 90-25
130 LEOITE DRIVE
MIDDLESEX COUNTY
MARLBOROUGH, MA


BOHLER

45 FRANKLIN STREET, 5TH FLOOR
BOSTON, MA 02111
Phone: (617) 449-8400
www.BohlerEngineering.com

DETAILS

C-902

REVISION 3 - 10/22/2025

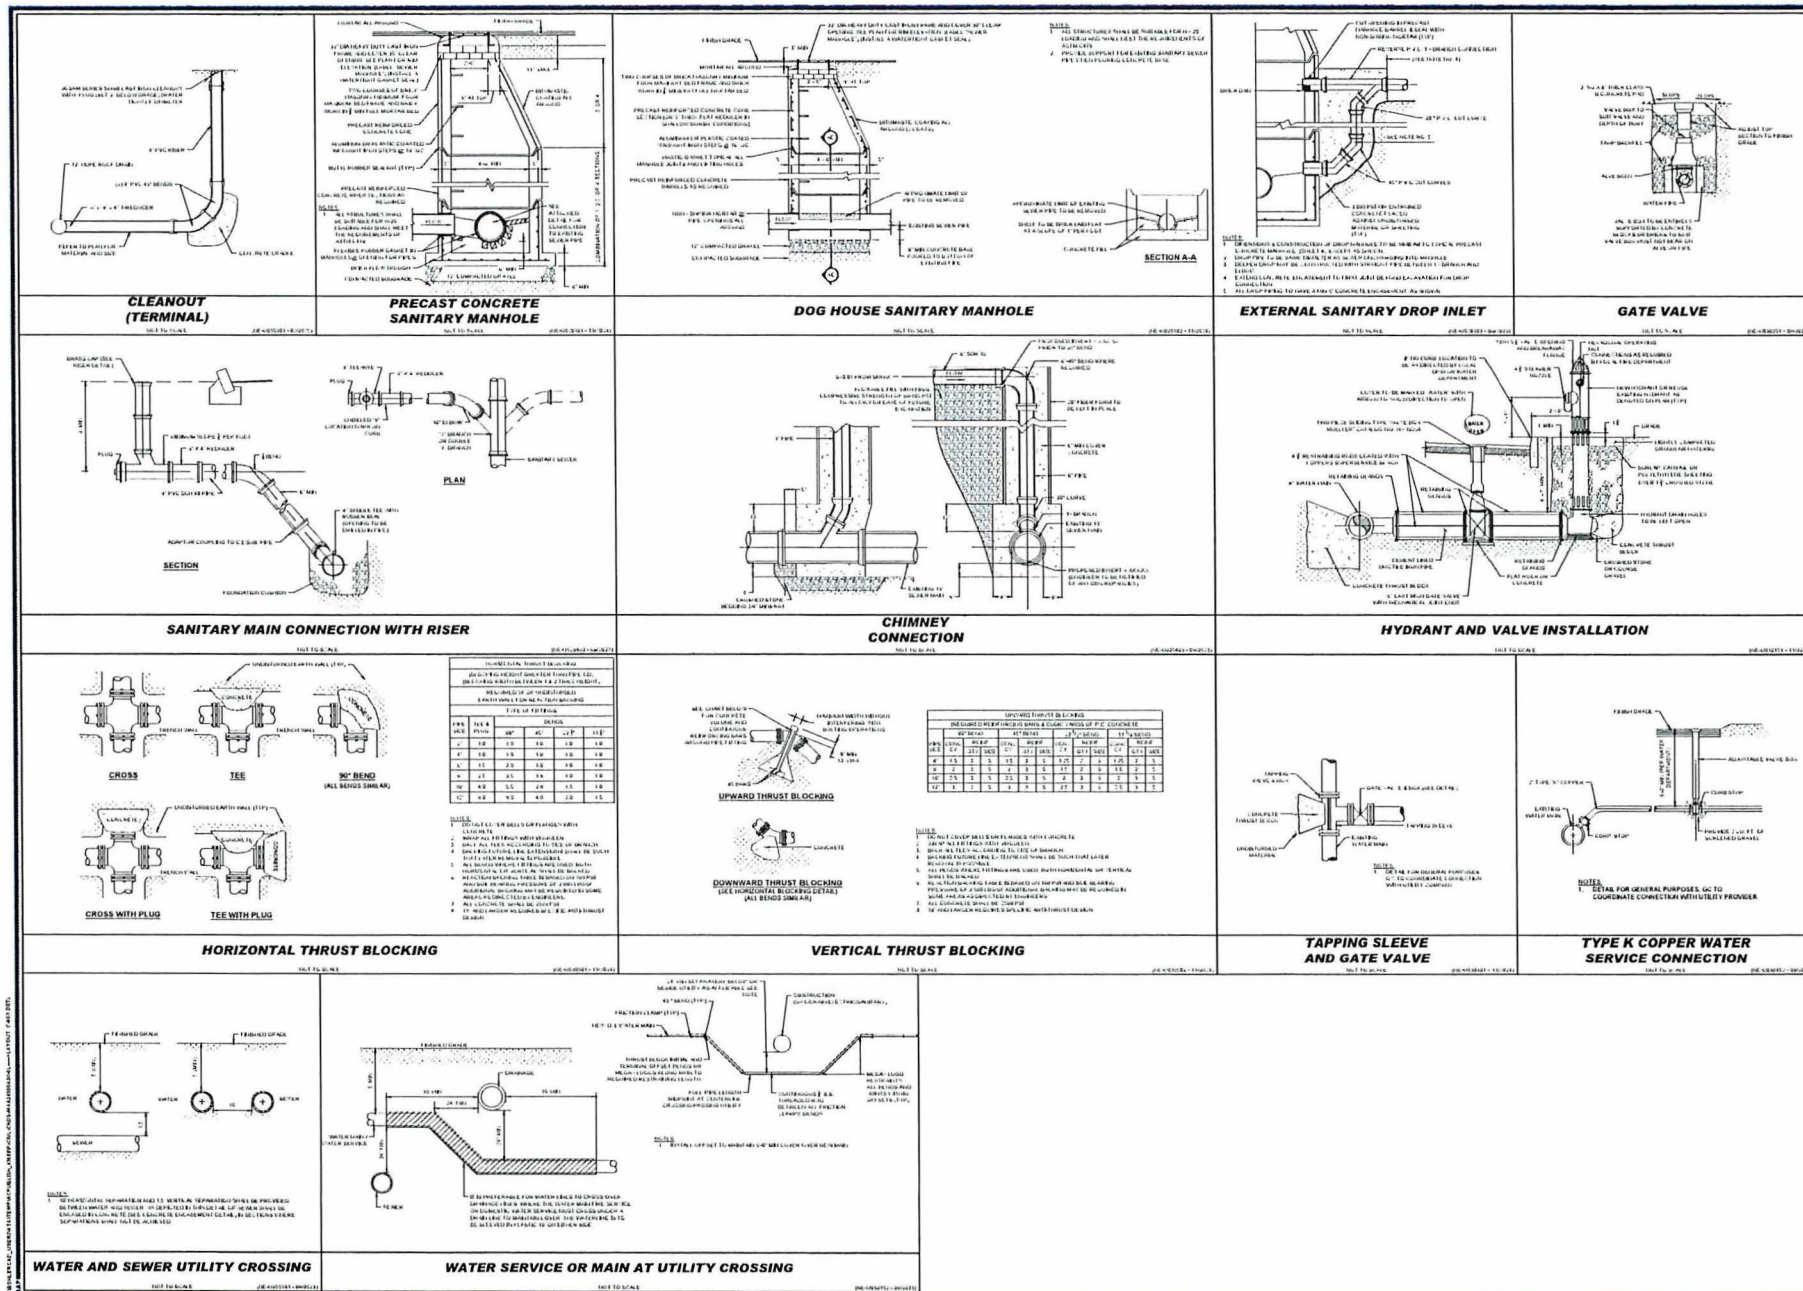

BOHLER

SITE CHG. AND CONSULTING ENGINEERING
 PROGRAM MANAGEMENT
 LANDSCAPE ARCHITECTURE
 PERMITTING SERVICES
 TRAFFIC CONTROL SERVICES

REVISIONS

REV	DATE	COMMENT	BY	CHK
1	10/10/2023	Rev. 1.00	AP	AP
2	10/10/2023	Rev. 2.00	AP	AP
3	10/10/2023	Rev. 3.00	AP	AP

811
 Keep your info. Call before you dig.
 ALWAYS CALL 811
 It's fast. It's free. It's the law.

PERMIT SET

PROJECT: MAZAROSA SQ. 100' x 100' LOT
 DRAWN BY: J. BOHLER
 CHECKED BY: J. BOHLER
 DATE: 10/10/2023
 CADD: J. BOHLER

SITE DEVELOPMENT PLANS
 FOR

GLENFORD AT LAKE WILLIAMS
 PROPOSED DEVELOPMENT
 PARCEL 90-30-89
 130 LIZOTTE DRIVE
 MIDDLESEX COUNTY
 MAINT. BORDERS, MA

BOHLER
 45 FRANKLIN STREET, 3RD FLOOR
 BOSTON, MA 02110
 Phone: (617) 619-8045
www.BohlerEngineering.com

DETAILS
 SHEET NUMBER:
C-903
 REVISION 3 - 10/10/2023

BOHLER
SITE CIVIL AND CONSULTING ENGINEERING
PROGRAM MANAGER
LANDSCAPE ARCHITECTURE
PERMITTING SERVICES
TRANSPORTATION SERVICES

REVISE


NO.	DATE	DESCRIPTION
1	01/11/2011	FOR PERMIT
2	02/01/2011	FOR PERMIT
3	02/01/2011	FOR PERMIT

PERMIT SET

PROJECT: GLENFORD AT LAKE WILLIAMS
PROPOSED DEVELOPMENT
PARCEL 902A, 902B
MIDDLESEX COUNTY
MAINE BOROUGH, MA

BOHLER
45 FRANKLIN STREET, 3RD FLOOR
PORTLAND, ME 04101-4940
Phone: (417) 449-4440
www.BohlerEngineering.com

OVERALL LANDSCAPE PLAN
SHEET NUMBER
L-101

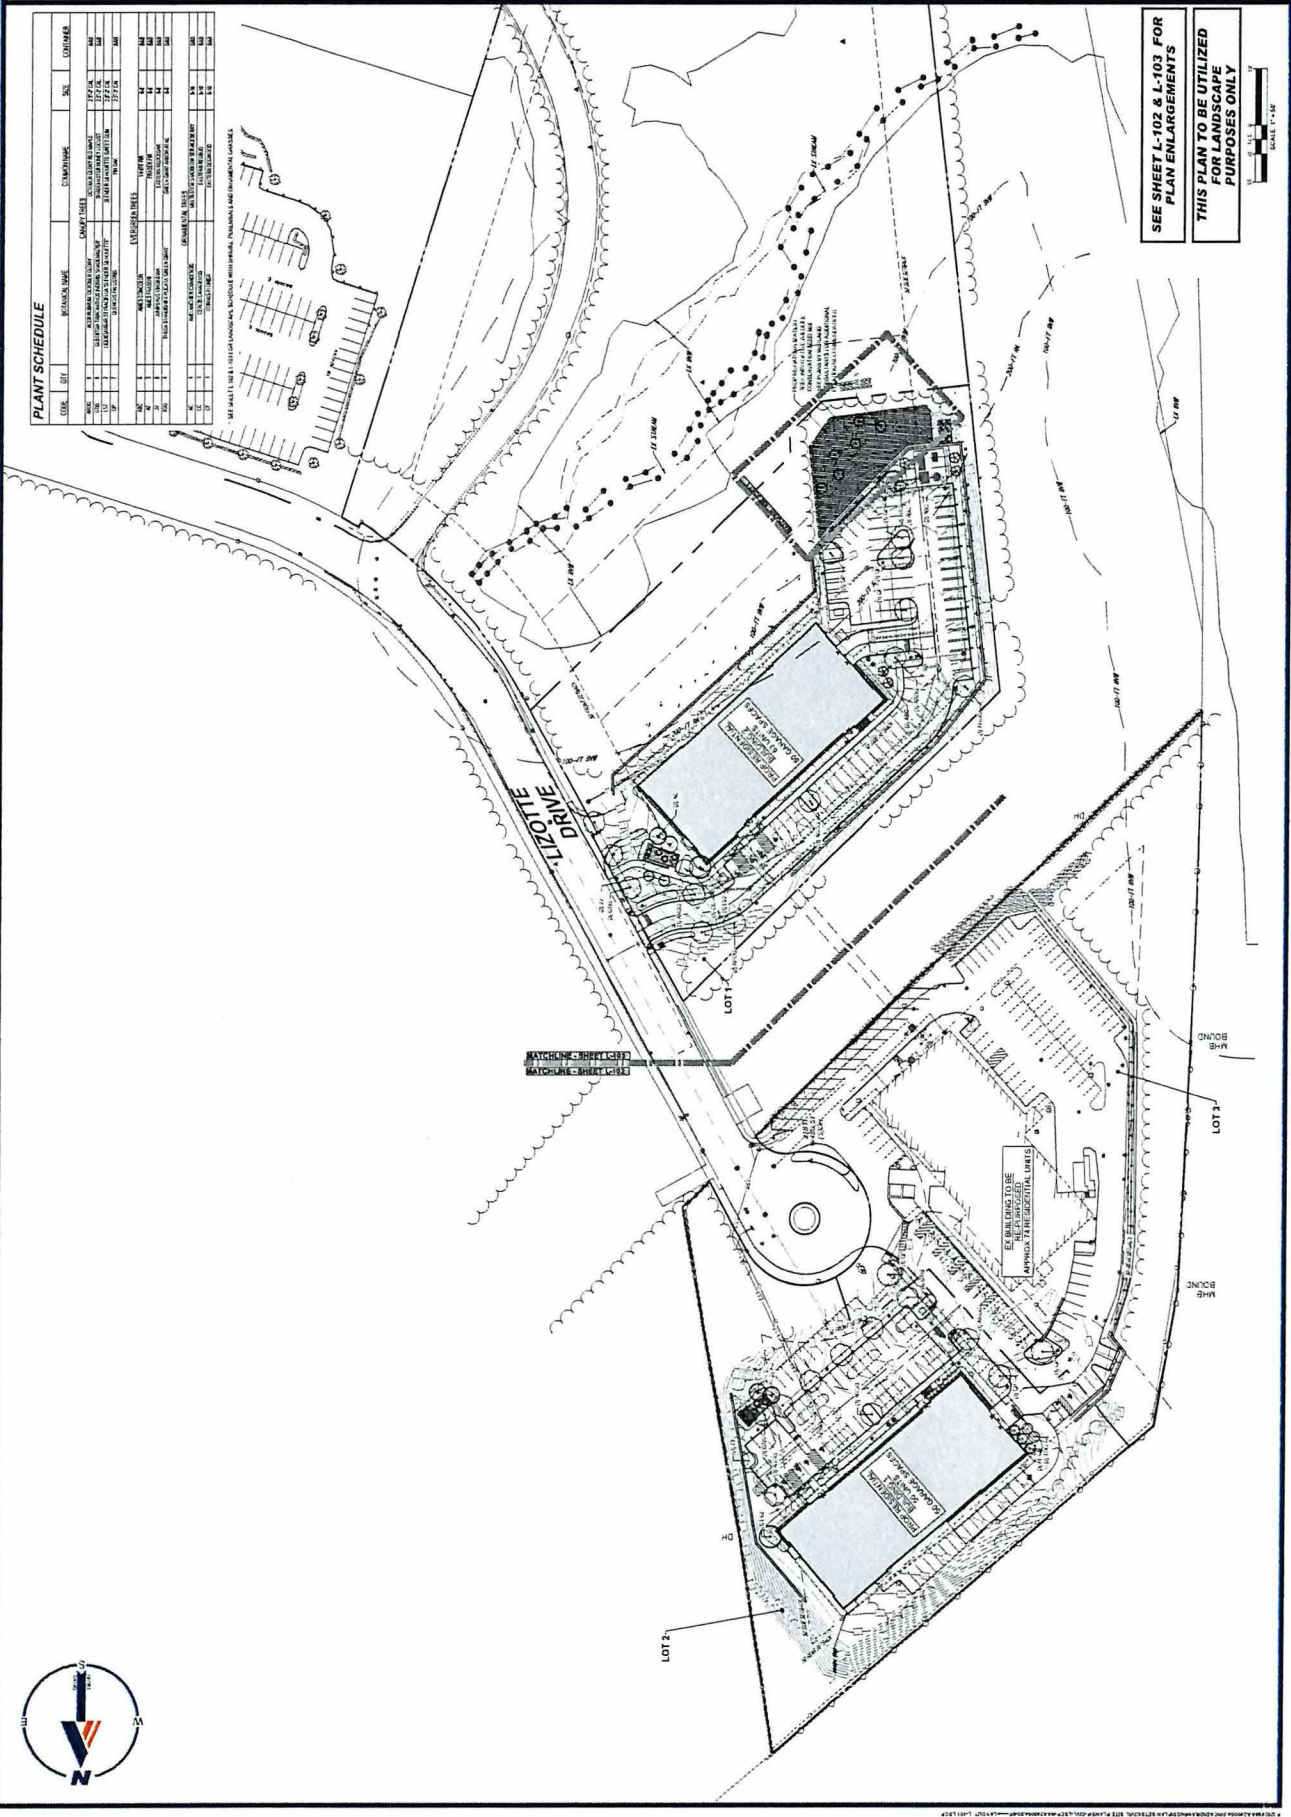


PLANT SCHEDULE

SYMBOL	PLANT NAME	QUANTITY	NOTES
1	PLANT NAME	100	NOTES
2	PLANT NAME	50	NOTES
3	PLANT NAME	25	NOTES
4	PLANT NAME	10	NOTES
5	PLANT NAME	5	NOTES
6	PLANT NAME	2	NOTES
7	PLANT NAME	1	NOTES
8	PLANT NAME	1	NOTES
SEE SHEET L-102 & L-103 FOR
PLAN ENLARGEMENTS
THIS PLAN TO BE UTILIZED
FOR LANDSCAPE
PURPOSES ONLY

SCALE: 1" = 40'



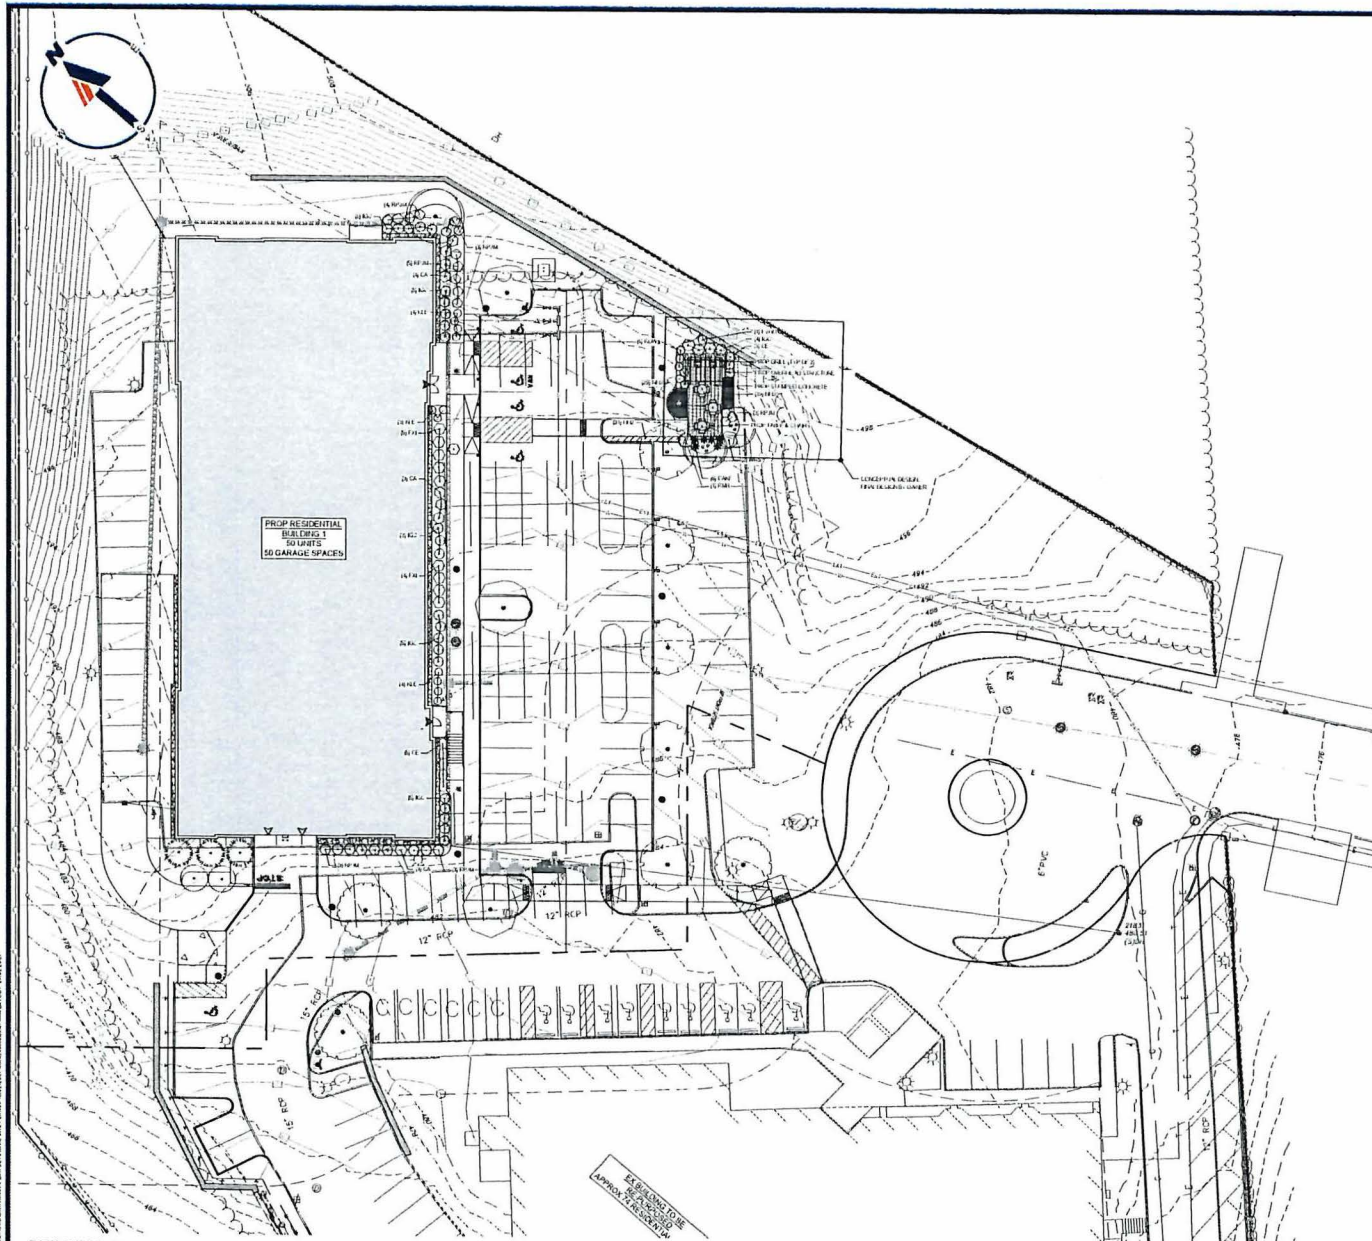

BUILDING #1
PLANTING PLAN ENLARGEMENT

SCALE 1" = 20'

CODE	QTY	PLANT NAME	COMMON NAME	SIZE	CONTAINER
01	10	FRUITING BAYONET	FRUITING BAYONET	10" SP	CONTAINER
02	10	FRUITING BAYONET	FRUITING BAYONET	10" SP	CONTAINER
BOHLER
SITE CIVIL AND CONSULTING ENGINEERING
LAND SURVEYING
LANDSCAPE ARCHITECTURE
PLANNING
TRANSPORTATION SERVICES

REV	DATE	COMMENT	BY	CHK
1	10/10/2020	Can Canopy Plan	BOHLER	BOHLER
2	10/10/2020	Revised Canopy Plan	BOHLER	BOHLER
3	10/10/2020	Revised Canopy Plan	BOHLER	BOHLER

811
Know what's below.
Call before you dig.
ALWAYS CALL 811
It's fast. It's free. It's the law.

PERMIT SET

PROJECT NO.: 20200000000000000000
DRAWN BY: BOHLER
CHECKED BY: BOHLER
DATE: 10/10/2020
CADD: BOHLER


PROJECT:
SITE DEVELOPMENT PLANS
FOR

GLENFORD AT LAKE WILLIAMS
PROPOSED DEVELOPMENT
PARCEL 90-2A, 90-2B
130 LIZOTTE DRIVE
MIDDLESEX COUNTY
MARLBOROUGH, MA

BOHLER
45 FRANKLIN STREET, 5TH FLOOR
BOSTON, MA 02119
Phone: 617.449.4444
www.BohlerEngineering.com




SHEET TITLE:
LANDSCAPE PLAN A
SHEET NUMBER
L-102
REVISION 3 - 10/02/2020

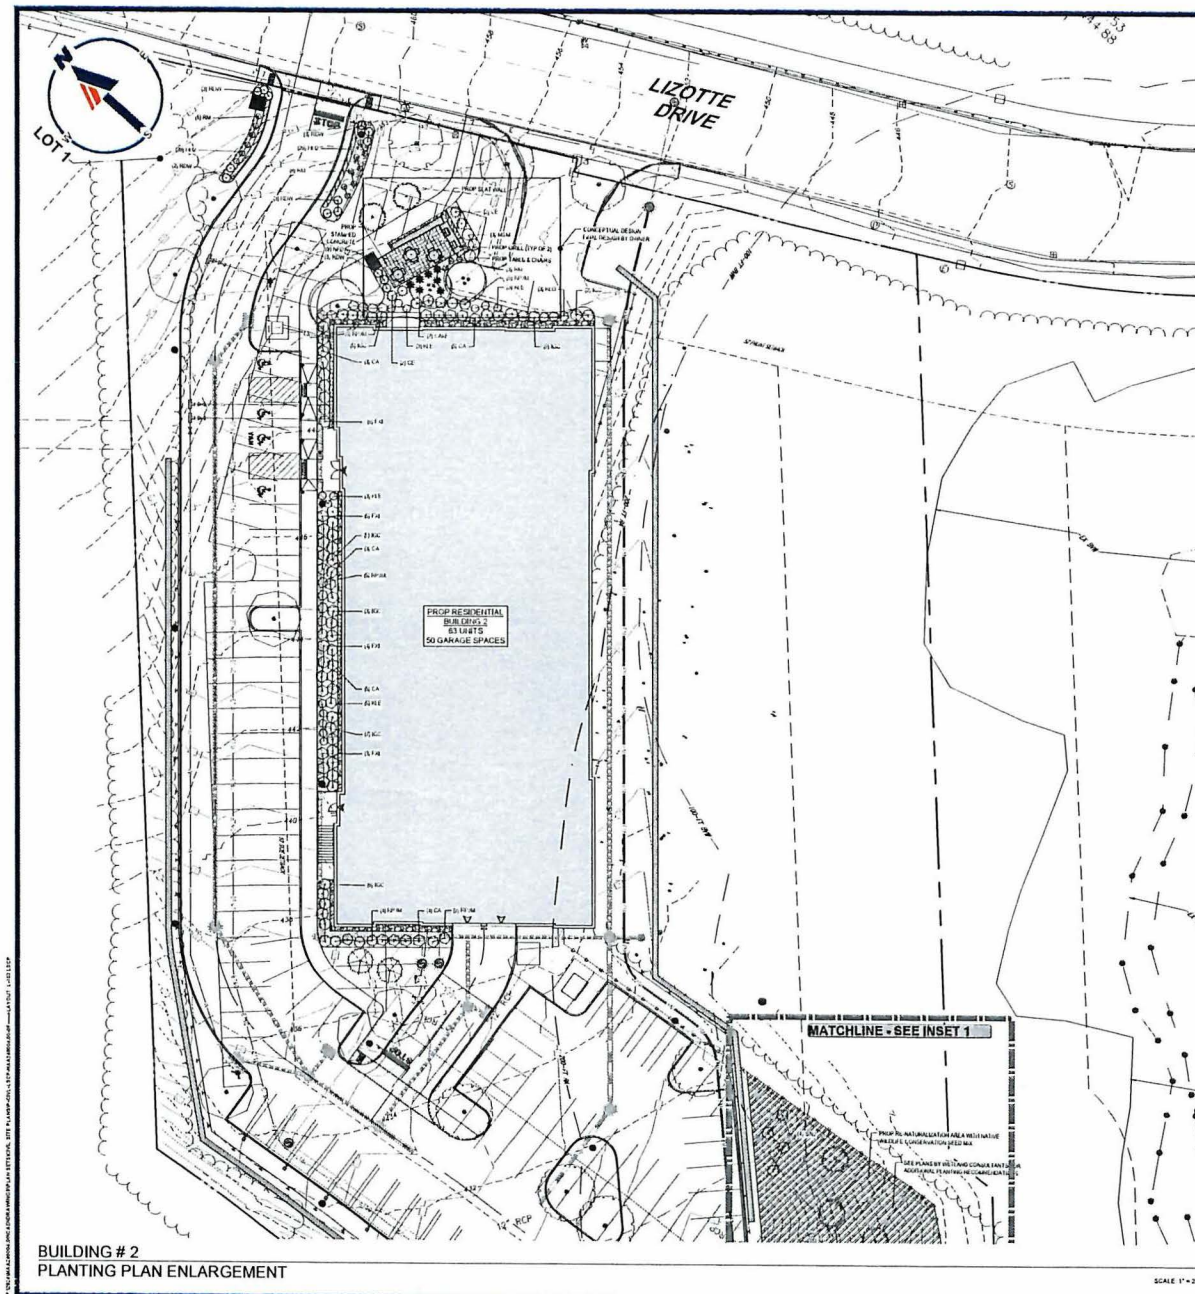

PLANT SCHEDULE - BUILDING 2

CODE	QTY	PLANT NAME	COMMON NAME	SIZE	CONTAINER
SHRUBS					
101	5	PLANT NAME	COMMON NAME	SIZE	CONTAINER
102	5	PLANT NAME	COMMON NAME	SIZE	CONTAINER
TREES					
201	5	PLANT NAME	COMMON NAME	SIZE	CONTAINER
202	5	PLANT NAME	COMMON NAME	SIZE	CONTAINER
203	5	PLANT NAME	COMMON NAME	SIZE	CONTAINER
204	5	PLANT NAME	COMMON NAME	SIZE	CONTAINER
205	5	PLANT NAME	COMMON NAME	SIZE	CONTAINER
206	5	PLANT NAME	COMMON NAME	SIZE	CONTAINER
207	5	PLANT NAME	COMMON NAME	SIZE	CONTAINER
208	5	PLANT NAME	COMMON NAME	SIZE	CONTAINER
209	5	PLANT NAME	COMMON NAME	SIZE	CONTAINER
210	5	PLANT NAME	COMMON NAME	SIZE	CONTAINER

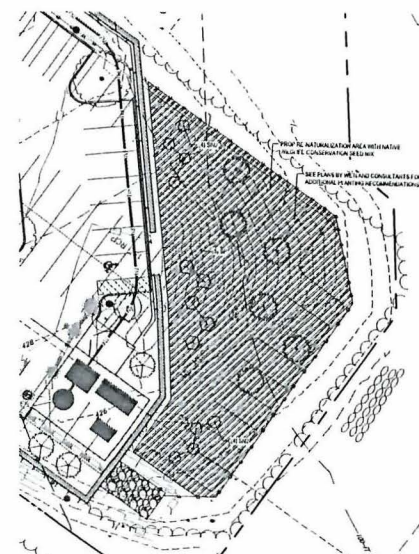

INSET 1
RE-NATURALIZATION AREA PLAN ENLARGEMENT

SEE SHEET L-101 FOR
TREES - LOCATIONS AND
PLANT SCHEDULE

THIS PLAN TO BE UTILIZED
FOR LANDSCAPE
PURPOSES ONLY



BOHLER
SITE CIVIL AND CONSULTING ENGINEERING
LANDSCAPE ARCHITECTURE
PROGRAM MANAGEMENT
PERMITTING SERVICES
100 FRANKLIN STREET, 5TH FLOOR
BOSTON, MA 02110
PHONE: (617) 451-8888
WWW.BOHLENGENGINEERING.COM

REV	DATE	COMMENT	BY	CHK
1	10/10/2023	Site Civil Plan	JAN	APR
2	10/10/2023	Revisions	JAN	APR
3	10/10/2023	Revisions	JAN	APR

811
Know what's below.
Call before you dig.
ALWAYS CALL 811
It's fast. It's free. It's the law.

PERMIT SET
PROJECT NO.: 2023-001
DATE: 10/10/2023
CAD ID: P-2023-001


SITE DEVELOPMENT PLANS
FOR
GLENFORD AT LANE WILLIAMS
PROPOSED DEVELOPMENT
PARCEL 90-2A, 90-2B
130 LIZOTTE DRIVE
MIDDLESEX COUNTY
MARLBOROUGH, MA

BOHLER
45 FRANKLIN STREET, 5TH FLOOR
BOSTON, MA 02110
PHONE: (617) 451-8888
WWW.BOHLENGENGINEERING.COM




LANDSCAPE PLAN B
SHEET NUMBER:
L-103
REVISION 3 - 10/22/2023


1 STAMPED CONCRETE

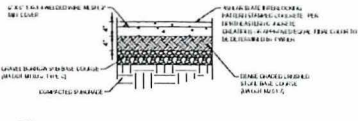


2 BENCH

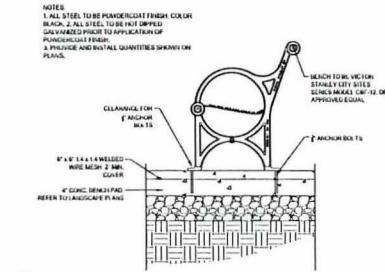


3 BIKE RACK

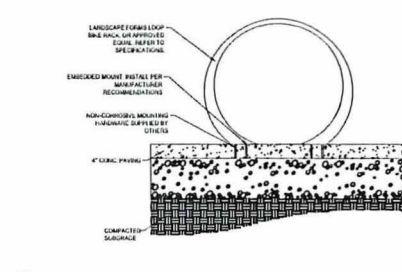

4 STONE FOUNDATION STRIP

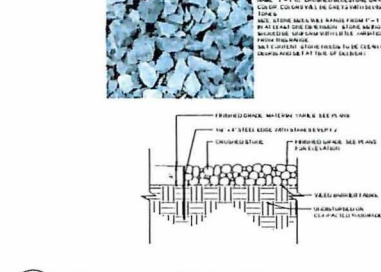


5 ENTRY PIER WITH INLAID SIGN AND SPLIT RAIL FENCE

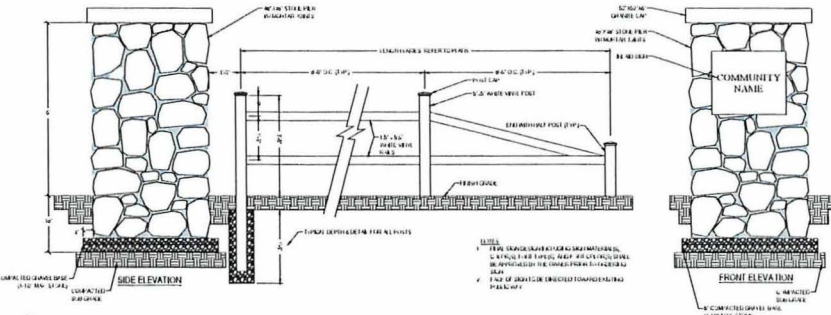


6 TABLE & CHAIRS



7 SEAT WALL

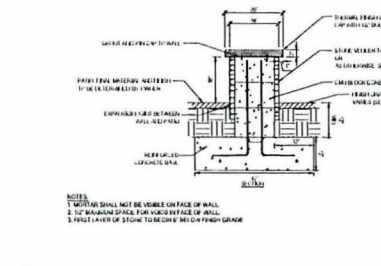

8 GRILL STATIONS

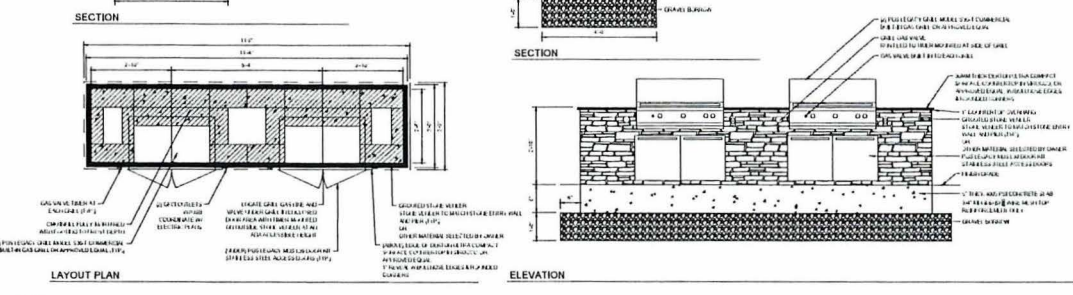

BOHLER
SITE CIVIL AND LANDSCAPE ARCHITECTURE
ENGINEERING
PROGRAM MANAGEMENT
LANDSCAPE ARCHITECTURE
SUSTAINABLE DESIGN
TRANSPORTATION SERVICES

REVISIONS			
REV	DATE	COMMENT	BY
1	05/10/2024	Gen Consult Plan	AP
2	06/05/2024	Excavation Detail	AP
3	08/02/2024	Revised 1 Foot Access	AP
		Revised 1 Foot Access	AP

811
New York's Lowest
Call before you dig
ALWAYS CALL 811
It's fast. It's free. It's the law.

PERMIT SET
THIS DOCUMENT IS PREPARED FOR THE USE OF THE CLIENT AND IS NOT TO BE REPRODUCED OR TRANSMITTED IN ANY FORM OR BY ANY MEANS, ELECTRONIC OR MECHANICAL, WITHOUT THE WRITTEN PERMISSION OF BOHLER ENGINEERING.
PROJECT NO.: 2400000000000000
DRAWN BY: JMR, AP
CHECKED BY: JMR, AP
DATE: 05/10/2024
CADD: P2024.0000

SITE DEVELOPMENT PLANS
FOR

GLENFORD AT LAKE WILLIAMS
PROPOSED DEVELOPMENT
PARCEL 90-24, 90-43
150 LEIGHTY DRIVE
MIDDLESEX COUNTY
MARLBOROUGH, MA

BOHLER
45 FRANKLIN STREET, 5th FLOOR
BOSTON, MA 02110
Phone: (617) 459-8040
www.BohlerEngineering.com



SHEET TITLE:
LANDSCAPE DETAILS I
SHEET NUMBER:
L-104
REVISION 3 - 10/02/2025

LUMINAIRE SCHEDULE - ENTIRE SITE

SYMBOL	QTY	MANUFACTURER	MODEL	DESCRIPTION
• A	12	SHAWNEE	7762	RECESSED DOWNLIGHT
• B	4	BOHLER	2447	RECESSED DOWNLIGHT

- NOTES:**
1. ALL SITE LIGHTING SHALL BE PROTECTED BY THE NEAREST BUILDING OR FENCED OFF.
 2. SEE ATTACHED LUMINAIRE SCHEDULE.

BOHLER

SITE CIVIL AND CONSULTING ENGINEERING

LAND SURVEYING
LANDSCAPE ARCHITECTURE
PROGRAM MANAGEMENT
PERMITTING SERVICES
TRANSPORTATION SERVICES

45 FARMVILLE STREET, 2ND FLOOR
MIDDLESEX COUNTY
MIDDLEBOROUGH, MA
Phone: (508) 934-3443
www.BohlerEngineering.com

REVISIONS

NO.	DATE	DESCRIPTION
1	01/15/2014	Initial Design
2	02/10/2014	Revised Design
3	03/10/2014	Final Design

811

Call Before You Dig

ALWAYS CALL 811

BEFORE ANY EXCAVATION

PERMIT SET

PROJECT: SITE DEVELOPMENT PLANS FOR [REDACTED]

DATE: 03/10/2014

SCALE: AS SHOWN

SITE DEVELOPMENT PLANS

PROJECT: [REDACTED]

DATE: 03/10/2014

SCALE: AS SHOWN

GLENFORD AT LANE WILLIAMS
PROPOSED DEVELOPMENT
PARCELS 20-24, 30-33
MIDDLESEX COUNTY
MIDDLEBOROUGH, MA

BOHLER

45 FARMVILLE STREET, 2ND FLOOR
MIDDLESEX COUNTY
MIDDLEBOROUGH, MA
Phone: (508) 934-3443
www.BohlerEngineering.com



OVERALL LIGHTING PLAN


PROJECT: [REDACTED]

DATE: 03/10/2014

SCALE: AS SHOWN

L-201

REVISION: 1 - 03/10/2014

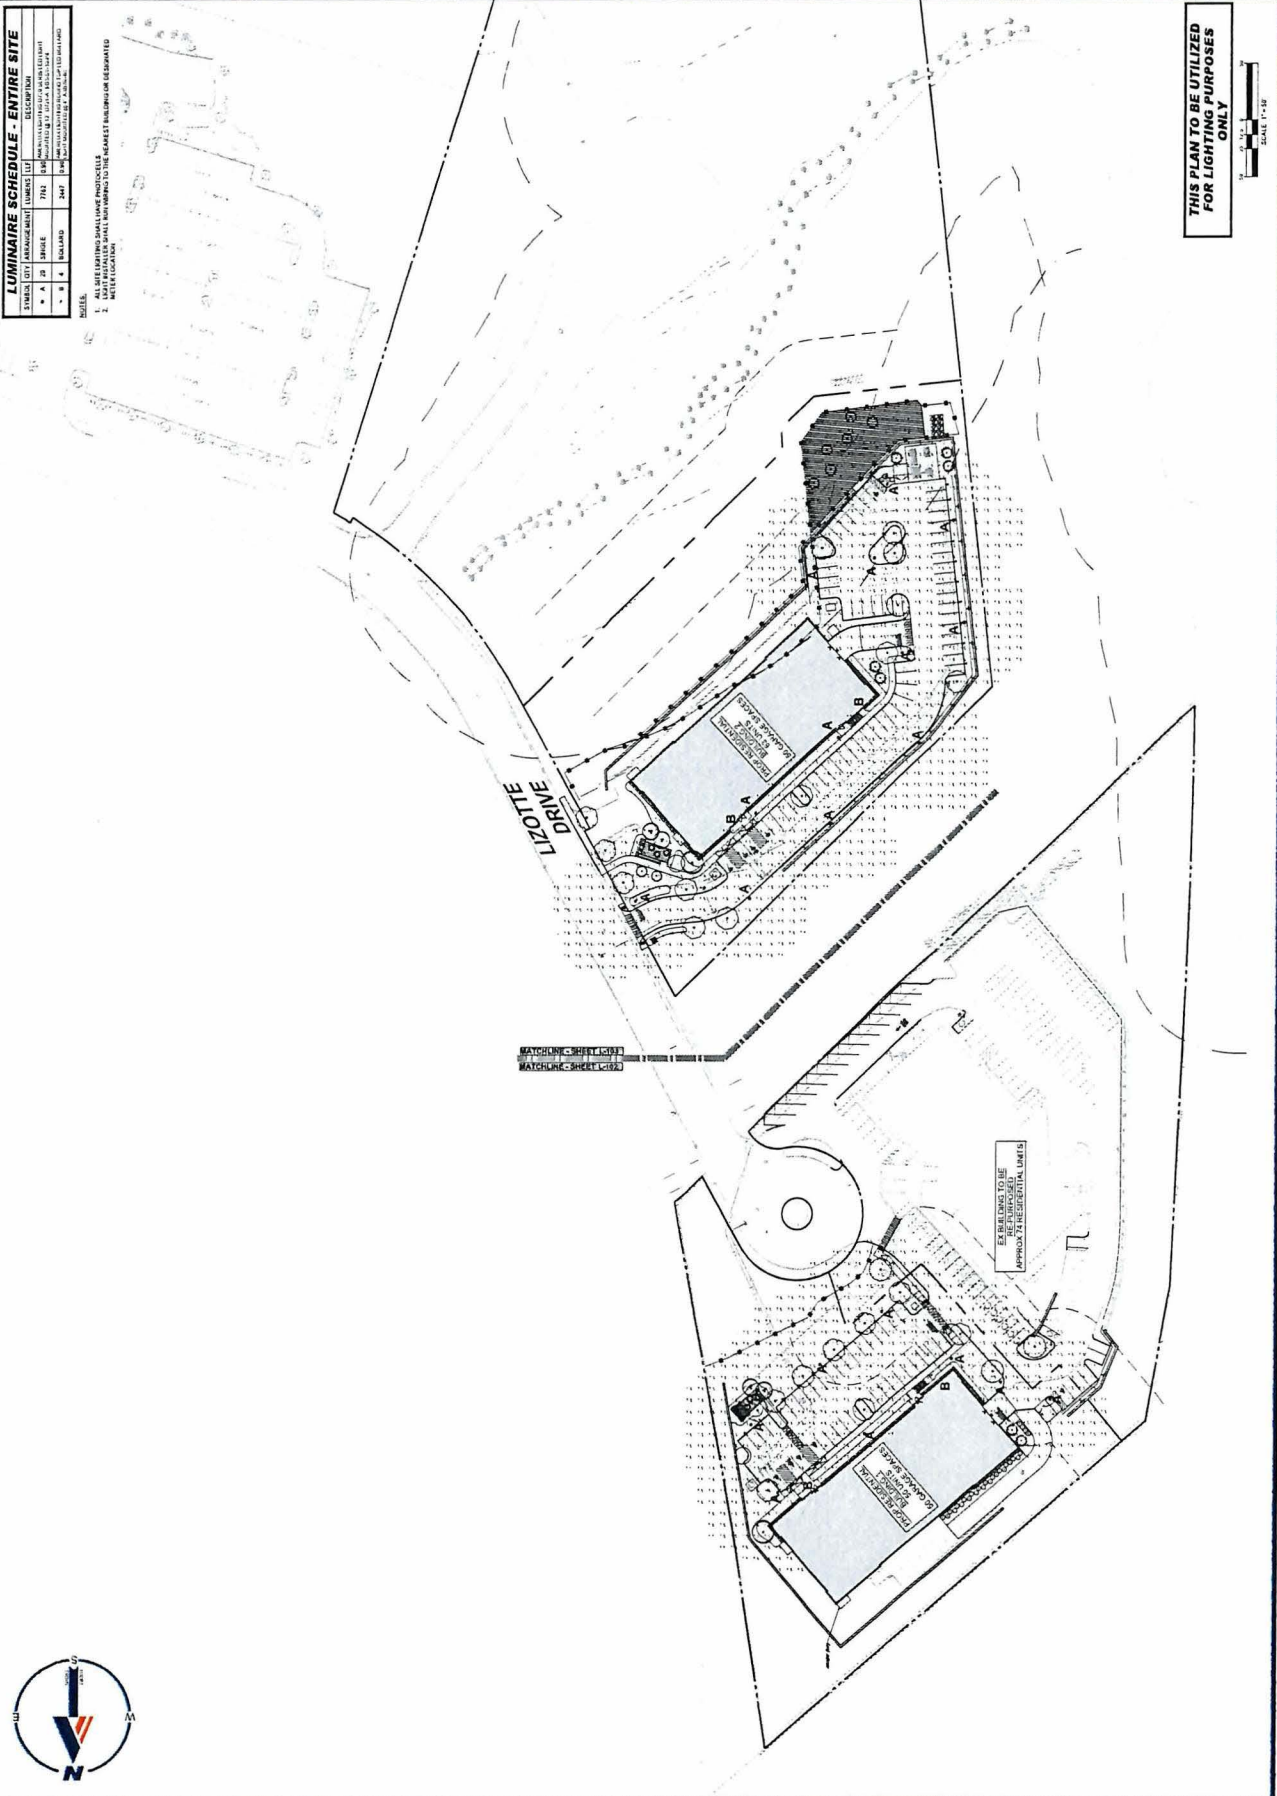


THIS PLAN TO BE UTILIZED FOR LIGHTING PURPOSES ONLY



SYMBOL	DESCRIPTION
● A 12	BRIDGE
● B 2	ROADWAY
● C 3	LANDSCAPE

NOTES:
 1. ALL LIGHTING SIGNALS HAVE PRODUCE CODES
 2. ALL LIGHTING SIGNALS SHALL BE MOUNTED TO THE STREET LIGHTS OR BE SUPPORTED
 3. ALL LIGHTING SIGNALS SHALL BE MOUNTED TO THE STREET LIGHTS OR BE SUPPORTED

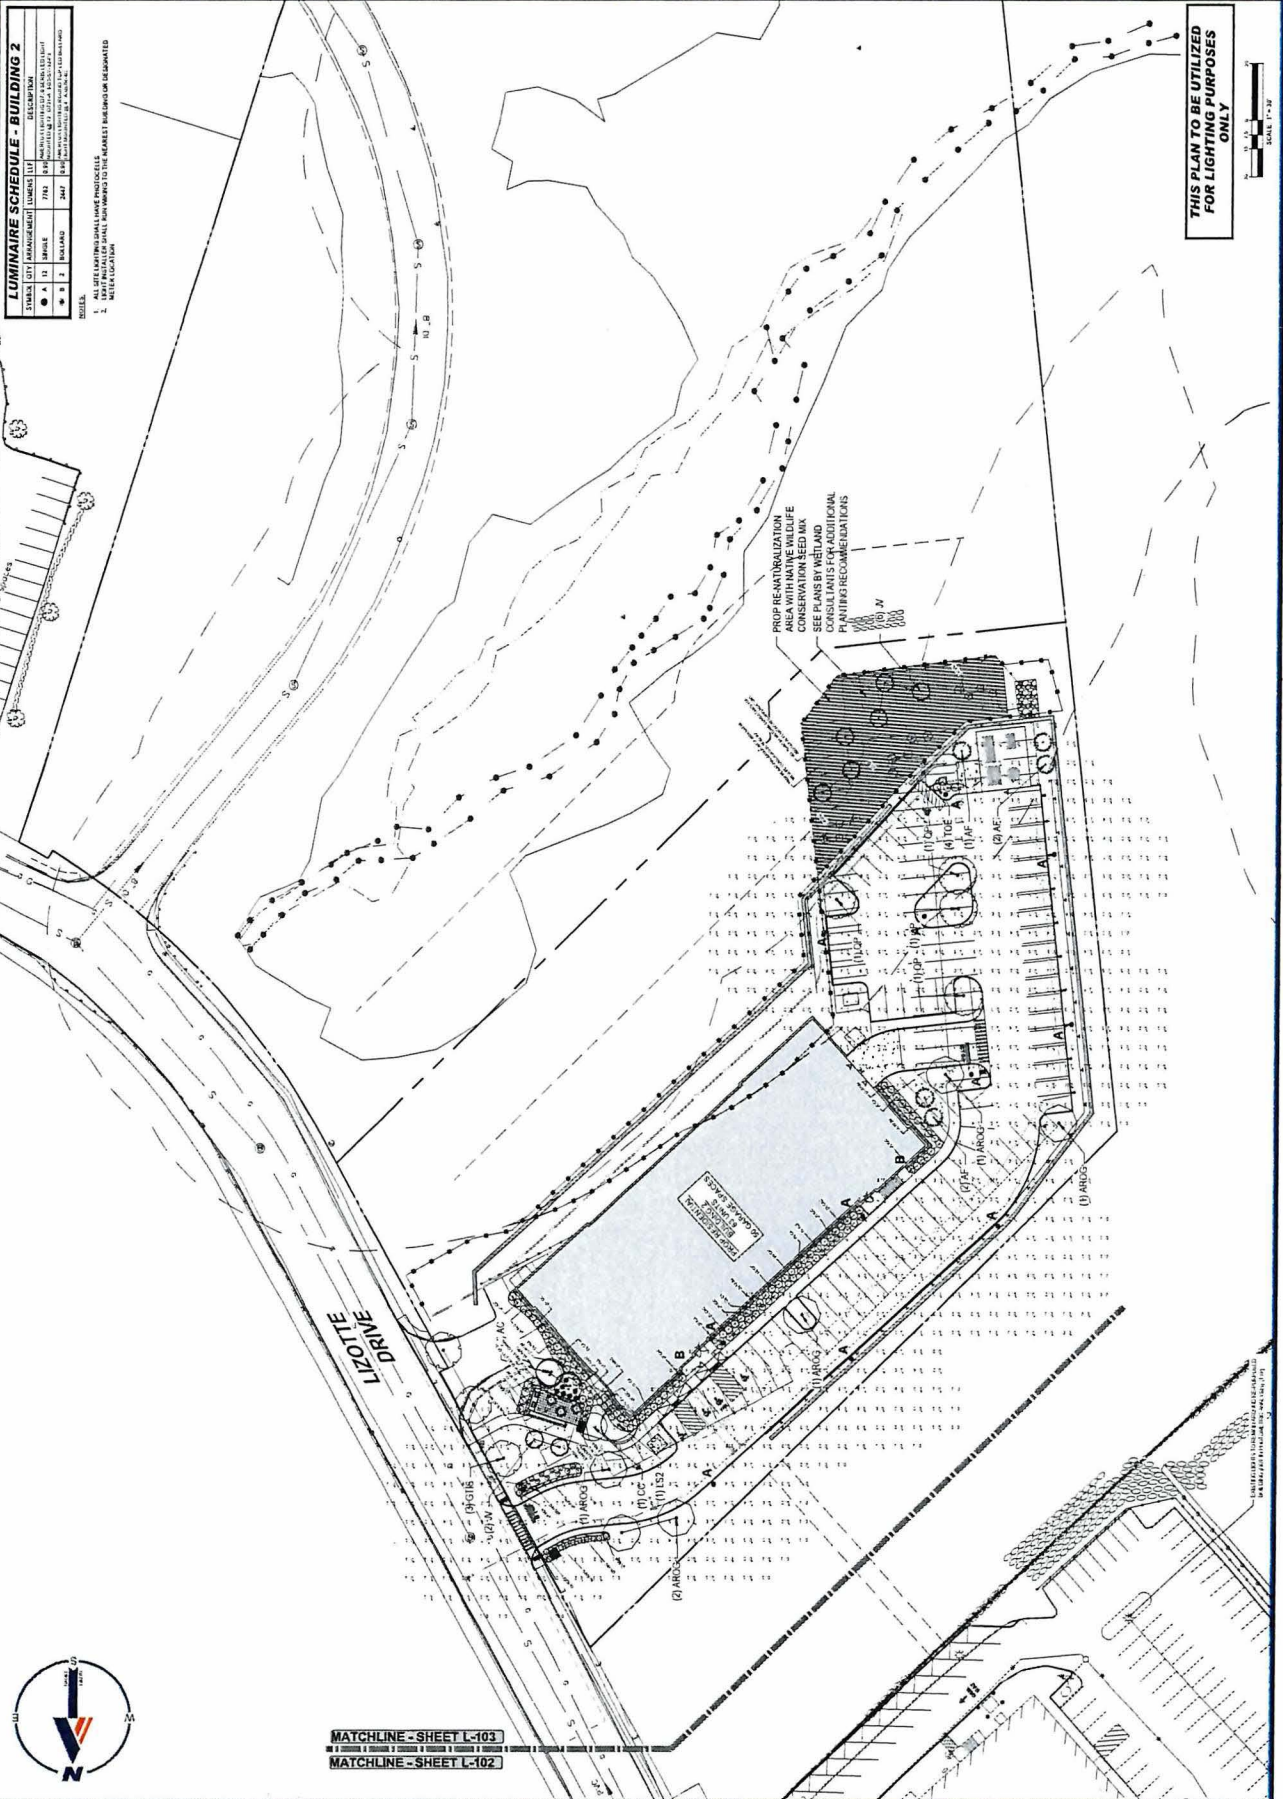

BOHLER
 SITE CIVIL AND CONSULTING ENGINEERING
 PROGRAM MANAGEMENT
 LANDSCAPE ARCHITECTURE
 PLANNING SERVICES
 TRANSPORTATION SERVICES

BOHLER
 45 FRANKLIN STREET, 5TH FLOOR
 BOSTON, MA 02111
 TEL: 617.451.1000
 WWW.BOHLERENGINEERING.COM

BOHLER
 45 FRANKLIN STREET, 5TH FLOOR
 BOSTON, MA 02111
 TEL: 617.451.1000
 WWW.BOHLERENGINEERING.COM

REVISIONS

NO.	DATE	DESCRIPTION
1	01/15/2011	ISSUED FOR PERMIT
2	01/15/2011	ISSUED FOR PERMIT
3	01/15/2011	ISSUED FOR PERMIT
4	01/15/2011	ISSUED FOR PERMIT

PERMIT SET

PROJECT: GLENFORD AT LANE WILLIAMS
 PROPOSED DEVELOPMENT
 PARCEL 902A, 902B
 MIDDLESEX COUNTY
 MAILED 01/15/2011

SITE DEVELOPMENT PLANS

FOR: GLENFORD AT LANE WILLIAMS
 PARCEL 902A, 902B
 MIDDLESEX COUNTY
 MAILED 01/15/2011

BOHLER
 45 FRANKLIN STREET, 5TH FLOOR
 BOSTON, MA 02111
 TEL: 617.451.1000
 WWW.BOHLERENGINEERING.COM

BOHLER
 45 FRANKLIN STREET, 5TH FLOOR
 BOSTON, MA 02111
 TEL: 617.451.1000
 WWW.BOHLERENGINEERING.COM

BOHLER
 45 FRANKLIN STREET, 5TH FLOOR
 BOSTON, MA 02111
 TEL: 617.451.1000
 WWW.BOHLERENGINEERING.COM



130 LIZOTTE DR
MULTIFAMILY DEVELOPMENT

130 LIZOTTE DRIVE,
MARLBOROUGH, MA, 01752

Permit Progress
07/22/25

PROJECT TEAM:

OWNER:
FERRIS DEVELOPMENT GROUP
118 TURNPIKE RD. SUITE 300
SOUTHBOROUGH, MA 01772
(508)-281-5600

ARCHITECT:
MONTE FRENCH DESIGN STUDIO
650 COLUMBUS AVE, STE A
BOSTON, MA 02118
(617)-606-4496

CONTRACTOR:
FERRIS DEVELOPMENT GROUP
118 TURNPIKE RD. SUITE 300
SOUTHBOROUGH, MA 01772
(508)-281-5600


CIVIL & SURVEY ENGINEER:
EXPEDITED ENGINEERING
118 TURNPIKE RD, STE 300
SOUTHBOROUGH, MA, 01772

STRUCTURAL ENGINEER:
IVAN FILEV CONSULTING, STRUCT ENG, LLC
37 UPLAND RD,
MARLBOROUGH, MA 01752


MEP, FP & FA ENGINEERS:
ZADE ENGINEERING LLC
1 BILLINGS RD, SUITE 306
QUINCY, MA 02171

ENERGY:
SUSTAINABLE ENERGY ANALYTICS
440 TOTTEN POND RD #201
WALTHAM, MA 02451


AREA PLAN - GROSS FLOOR AREA DIAGRAM

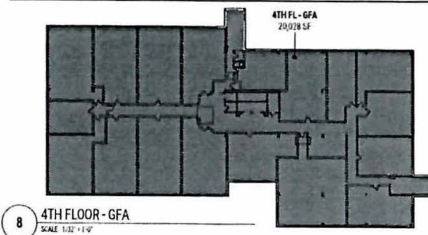


4TH FLOOR - GFA
SCALE 1/32" = 1'-0"

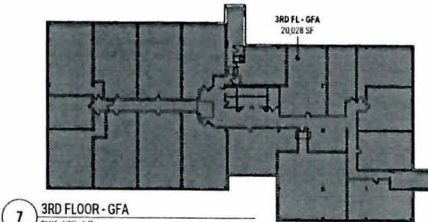


3RD FLOOR - GFA
SCALE 1/32" = 1'-0"

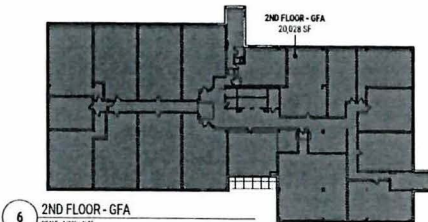

2ND FLOOR - GFA
SCALE 1/32" = 1'-0"

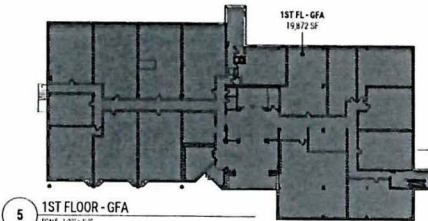


1ST FLOOR - GFA
SCALE 1/32" = 1'-0"

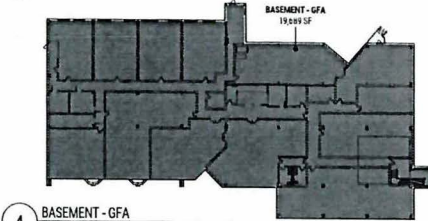


BASEMENT - GFA
SCALE 1/32" = 1'-0"


AREA PLAN - UNIT TYPES

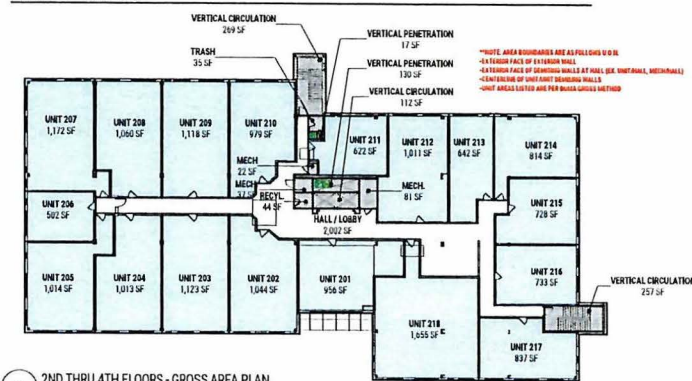

2ND THRU 4TH FLOORS - GROSS AREA PLAN
SCALE 3/64" = 1'-0"

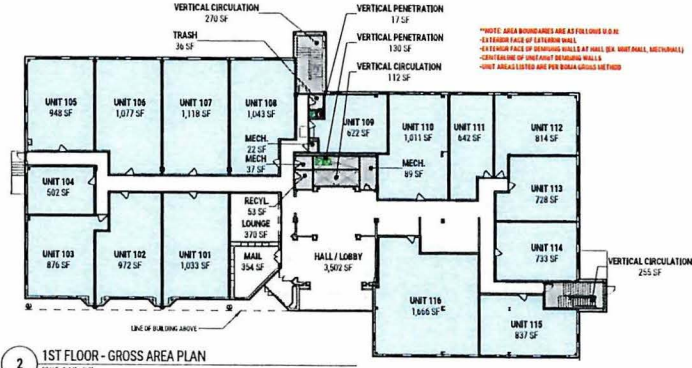

1ST FLOOR - GROSS AREA PLAN
SCALE 3/64" = 1'-0"

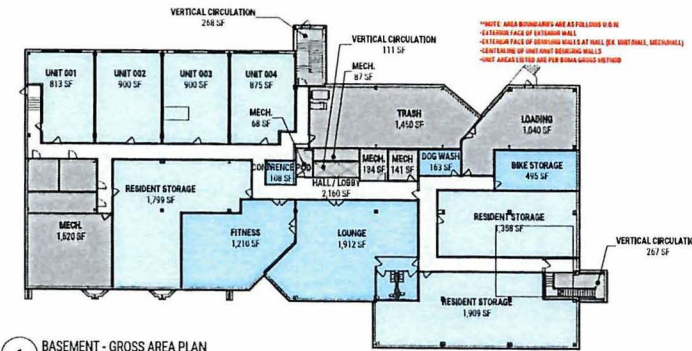

BASEMENT - GROSS AREA PLAN
SCALE 3/64" = 1'-0"

GFA SCHEDULE	
NAME	AREA (SQUARE FEET)
BASEMENT - GFA	19,899 SF
1ST FL - GFA	19,872 SF
2ND FL - GFA	20,078 SF
3RD FL - GFA	20,078 SF
4TH FL - GFA	20,078 SF
TOTAL GFA	100,005 SF

*TAKES IN-TOWN PER BUILDING CODE - NO EXCLUSIONS

COMMON AREAS	
NAME	AREA (SQUARE FEET)

BASEMENT	807 SF
CONFERENCE ROOM	106 SF
DOGWASH	163 SF
GYMNASIUM	1,730 SF
HALL / LOBBY	2,160 SF
LOUNGE	1,840 SF
POOL	1,900 SF
MECH	41 SF
MECH	1,810 SF
RESIDENT STORAGE	1,200 SF
TRASH	430 SF
VERTICAL CIRCULATION	1,640 SF
TOTAL COMMON AREAS	14,797 SF

1ST FLOOR	3,360 SF
HALL / LOBBY	2,160 SF
LOUNGE	1,840 SF
MECH	37 SF
MECH	1,111 SF
MECH	33 SF
TRASH	36 SF
VERTICAL CIRCULATION	837 SF
VERTICAL PENETRATION	147 SF
TOTAL 1ST FLOOR	12,447 SF

2ND FLOOR	3,360 SF
HALL / LOBBY	2,160 SF
MECH	22 SF
MECH	1,111 SF
MECH	37 SF
TRASH	43 SF
VERTICAL CIRCULATION	837 SF
VERTICAL PENETRATION	147 SF
TOTAL 2ND FLOOR	12,447 SF

3RD FLOOR	3,360 SF
HALL / LOBBY	2,160 SF
MECH	22 SF
MECH	1,111 SF
MECH	37 SF
TRASH	43 SF
VERTICAL CIRCULATION	837 SF
VERTICAL PENETRATION	147 SF
TOTAL 3RD FLOOR	12,447 SF

4TH FLOOR	3,360 SF
HALL / LOBBY	2,160 SF
MECH	22 SF
MECH	1,111 SF
MECH	37 SF
TRASH	43 SF
VERTICAL CIRCULATION	837 SF
VERTICAL PENETRATION	147 SF
TOTAL 4TH FLOOR	12,447 SF

5TH FLOOR	3,360 SF
HALL / LOBBY	2,160 SF
MECH	22 SF
MECH	1,111 SF
MECH	37 SF
TRASH	43 SF
VERTICAL CIRCULATION	837 SF
VERTICAL PENETRATION	147 SF
TOTAL 5TH FLOOR	12,447 SF

6TH FLOOR	3,360 SF
HALL / LOBBY	2,160 SF
MECH	22 SF
MECH	1,111 SF
MECH	37 SF
TRASH	43 SF
VERTICAL CIRCULATION	837 SF
VERTICAL PENETRATION	147 SF
TOTAL 6TH FLOOR	12,447 SF

7TH FLOOR	3,360 SF
HALL / LOBBY	2,160 SF
MECH	22 SF
MECH	1,111 SF
MECH	37 SF
TRASH	43 SF
VERTICAL CIRCULATION	837 SF
VERTICAL PENETRATION	147 SF
TOTAL 7TH FLOOR	12,447 SF

8TH FLOOR	3,360 SF
HALL / LOBBY	2,160 SF
MECH	22 SF
MECH	1,111 SF
MECH	37 SF
TRASH	43 SF
VERTICAL CIRCULATION	837 SF
VERTICAL PENETRATION	147 SF
TOTAL 8TH FLOOR	12,447 SF

9TH FLOOR	3,360 SF
HALL / LOBBY	2,160 SF
MECH	22 SF
MECH	1,111 SF
MECH	37 SF
TRASH	43 SF
VERTICAL CIRCULATION	837 SF
VERTICAL PENETRATION	147 SF
TOTAL 9TH FLOOR	12,447 SF

10TH FLOOR	3,360 SF
HALL / LOBBY	2,160 SF
MECH	22 SF
MECH	1,111 SF
MECH	37 SF
TRASH	43 SF
VERTICAL CIRCULATION	837 SF
VERTICAL PENETRATION	147 SF
TOTAL 10TH FLOOR	12,447 SF

UNIT MATRIX	
UNIT TYPE	QTY
1-BED IN	4
2-BED	24
3-BED	24
4-BED	4
5-BED	4
6-BED	4
TOTAL # OF UNITS	70

DWELLING UNIT TYPES	
UNIT NUMBER	UNIT TYPE

BASEMENT	
B01	1-BED-SEN, TYPE 1
B02	1-BED-SEN, TYPE 2
B03	1-BED-SEN, TYPE 3
B70	1-BED-SEN, TYPE 70

1ST FLOOR	
F01	1-BED-SEN, TYPE 1
F02	1-BED-SEN, TYPE 2
F03	1-BED-SEN, TYPE 3
F70	1-BED-SEN, TYPE 70

2ND FLOOR	
F01	1-BED-SEN, TYPE 1
F02	1-BED-SEN, TYPE 2
F03	1-BED-SEN, TYPE 3
F70	1-BED-SEN, TYPE 70

3RD FLOOR	
F01	1-BED-SEN, TYPE 1
F02	1-BED-SEN, TYPE 2
F03	1-BED-SEN, TYPE 3
F52	1-BED-SEN, TYPE 52
F53	1-BED-

ARCHITECTURAL PLANS

FOR

130 LIZOTTE DRIVE

RESIDENTIAL COMMUNITY


LIZOTTE DRIVE OVERLAY DISTRICT

130 LIZOTTE DRIVE

MARLBOROUGH, MASSACHUSETTS

APRIL 2025

SHEET NUMBER	SHEET DESCRIPTION
A-1 ~ A-2	MULTIFAMILY BUILDING COLOR RENDERINGS
A-4 ~ A-6	MULTIFAMILY BUILDING FLOOR ELEVATIONS
A-7 ~ A-19	MULTIFAMILY BUILDING FLOOR PLANS

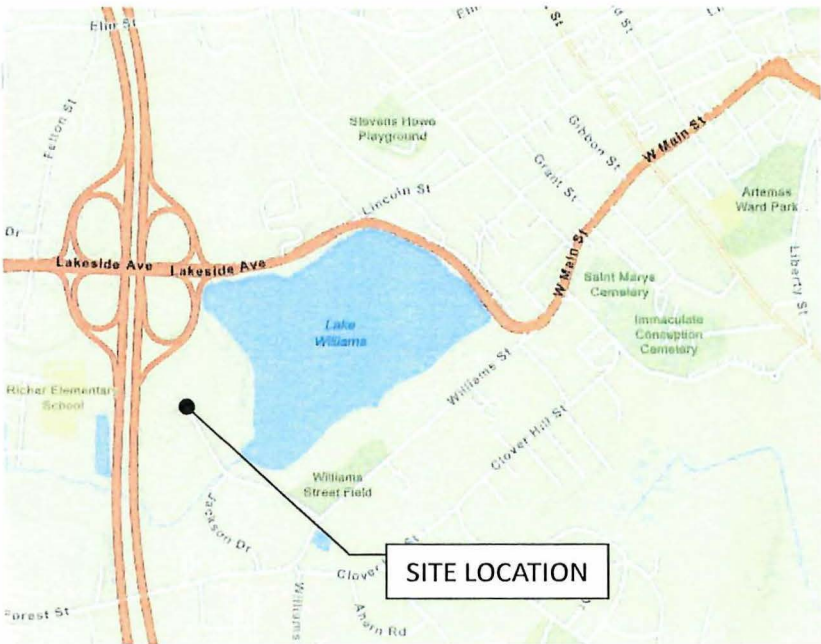

LIZOTTE DRIVE



Renderings, elevations, and floor plans provided contain a great amount of detail to provide a high level of visual understanding of the proposed architectural program. Minor changes to the architectural elements and details provided may vary throughout the project, but the design intent will remain unchanged.

50 UNIT MULTIFAMILY RESIDENTIAL BUILDING

A-1

LIZOTTE DRIVE



Renderings, elevations, and floor plans provided contain a great amount of detail to provide a high level of visual understanding of the proposed architectural program. Minor changes to the architectural elements and details provided may vary throughout the project, but the design intent will remain unchanged.

63 UNIT MULTIFAMILY RESIDENTIAL BUILDING

A-2



① LEFT SIDE ELEVATION
1/8" = 1'-0"



② RIGHT SIDE ELEVATION
1/8" = 1'-0"

Renderings, elevations, and floor plans provided contain a great amount of detail to provide a high level of visual understanding of the proposed architectural program. Minor changes to the architectural elements and details provided may vary throughout the project, but the design intent will remain unchanged.

LIZOTTE DRIVE

50 UNIT MULTIFAMILY RESIDENTIAL BUILDING



① FRONT ELEVATION
1/8" = 1'-0"



② REAR ELEVATION
1/8" = 1'-0"

Renderings, elevations, and floor plans provided contain a great amount of detail to provide a high level of visual understanding of the proposed architectural program. Minor changes to the architectural elements and details provided may vary throughout the project, but the design intent will remain unchanged.

LIZOTTE DRIVE

63 UNIT MULTIFAMILY RESIDENTIAL BUILDING

A-5



① LEFT SIDE ELEVATION
1/8" = 1' 0"




② RIGHT SIDE ELEVATION
1/8" = 1' 0"

Renderings, elevations, and floor plans provided contain a great amount of detail to provide a high level of visual understanding of the proposed architectural program. Minor changes to the architectural elements and details provided may vary throughout the project, but the design intent will remain unchanged.

LIZOTTE DRIVE

63 UNIT MULTIFAMILY RESIDENTIAL BUILDING

A-6

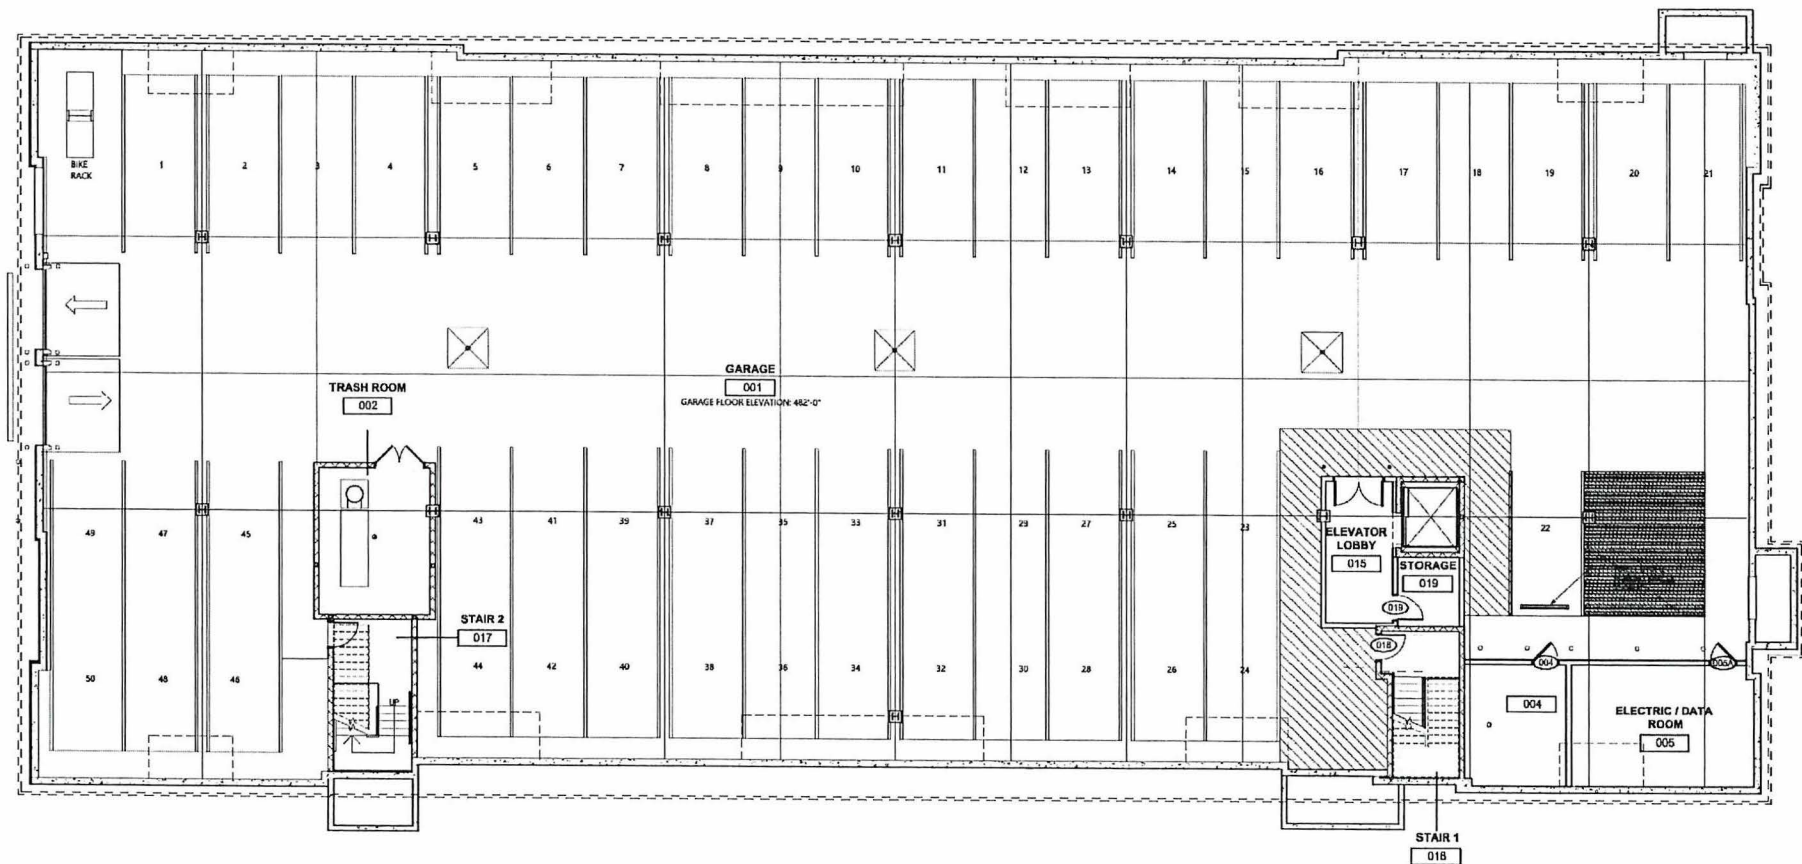


① GARAGE FLOOR PLAN
1/8" = 1'-0"

Renderings, elevations, and floor plans provided contain a great amount of detail to provide a high level of visual understanding of the proposed architectural program. Minor changes to the architectural elements and details provided may vary throughout the project, but the design intent will remain unchanged.

LIZOTTE DRIVE 50 UNIT MULTIFAMILY RESIDENTIAL BUILDING

A-7

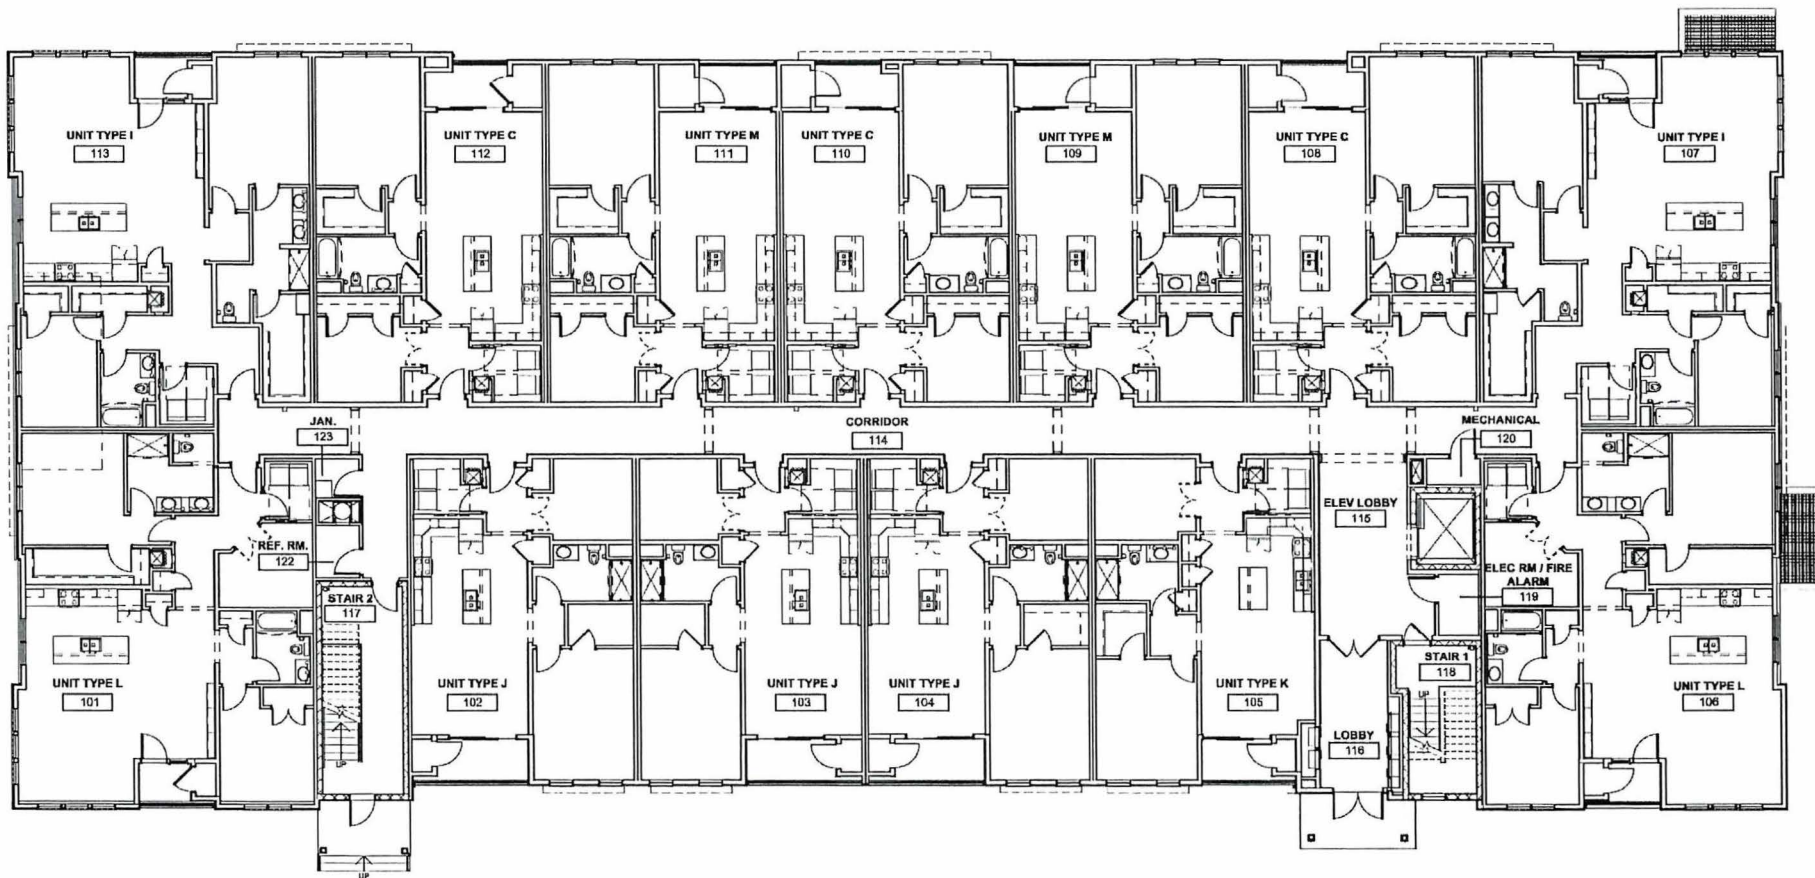


1 FIRST FLOOR PLAN
1/8" = 1'-0"

Renderings, elevations, and floor plans provided contain a great amount of detail to provide a high level of visual understanding of the proposed architectural program. Minor changes to the architectural elements and details provided may vary throughout the project, but the design intent will remain unchanged.

LIZOTTE DRIVE

50 UNIT MULTIFAMILY RESIDENTIAL BUILDING

A-8

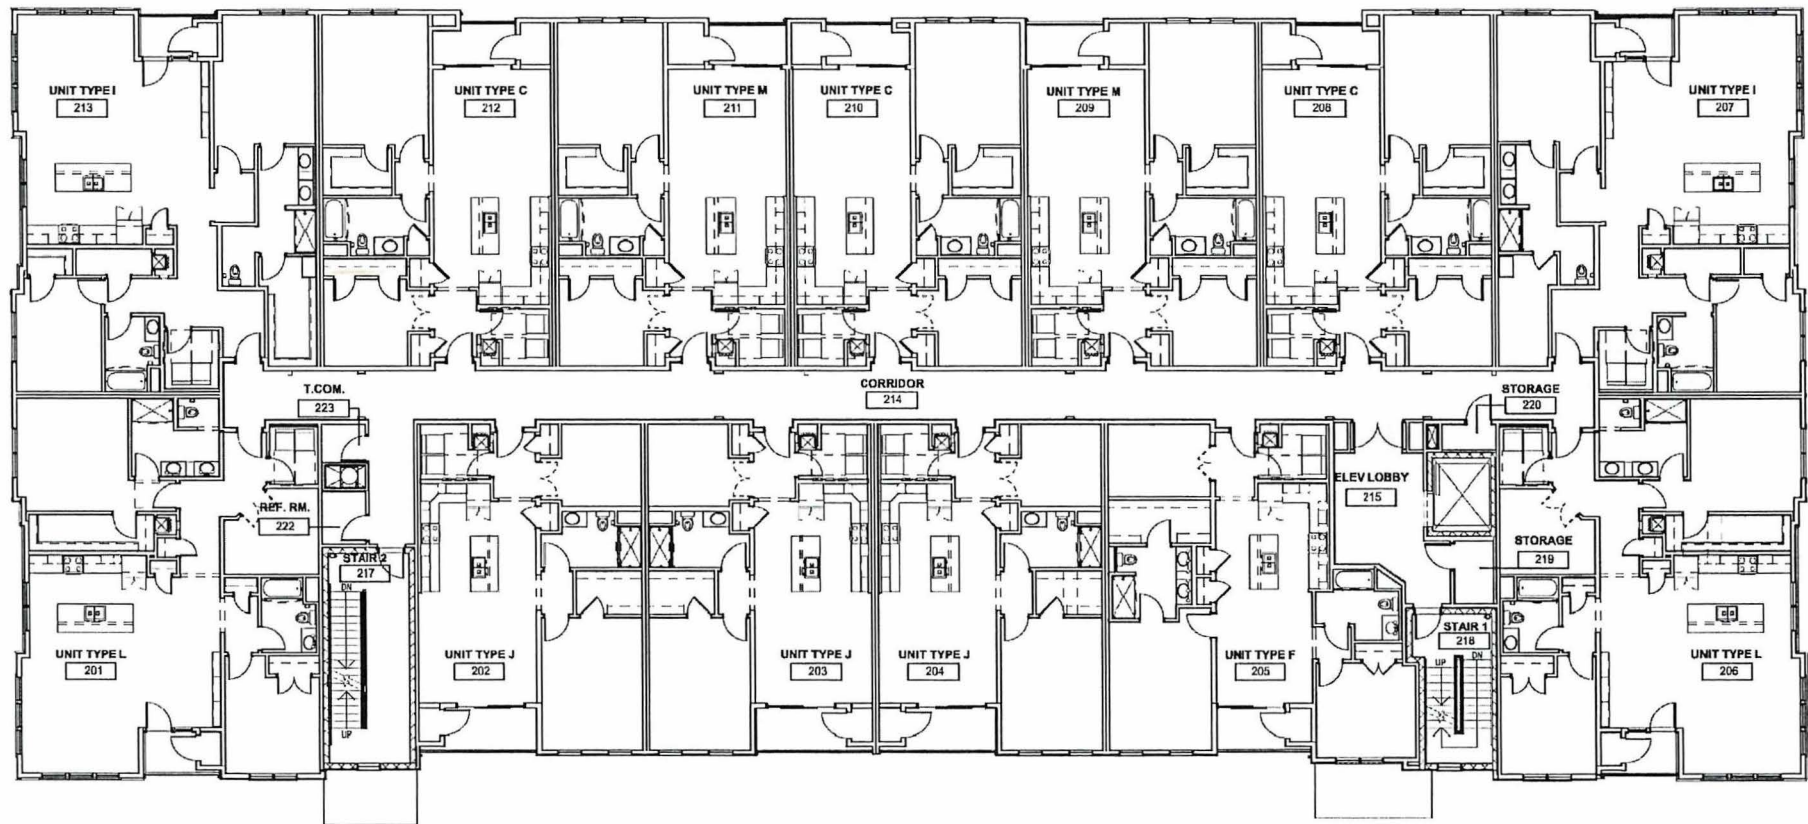


1 SECOND FLOOR PLAN
1/8" = 1'-0"

Renderings, elevations, and floor plans provided contain a great amount of detail to provide a high level of visual understanding of the proposed architectural program. Minor changes to the architectural elements and details provided may vary throughout the project, but the design intent will remain unchanged.

LIZOTTE DRIVE

50 UNIT MULTIFAMILY RESIDENTIAL BUILDING

A-9

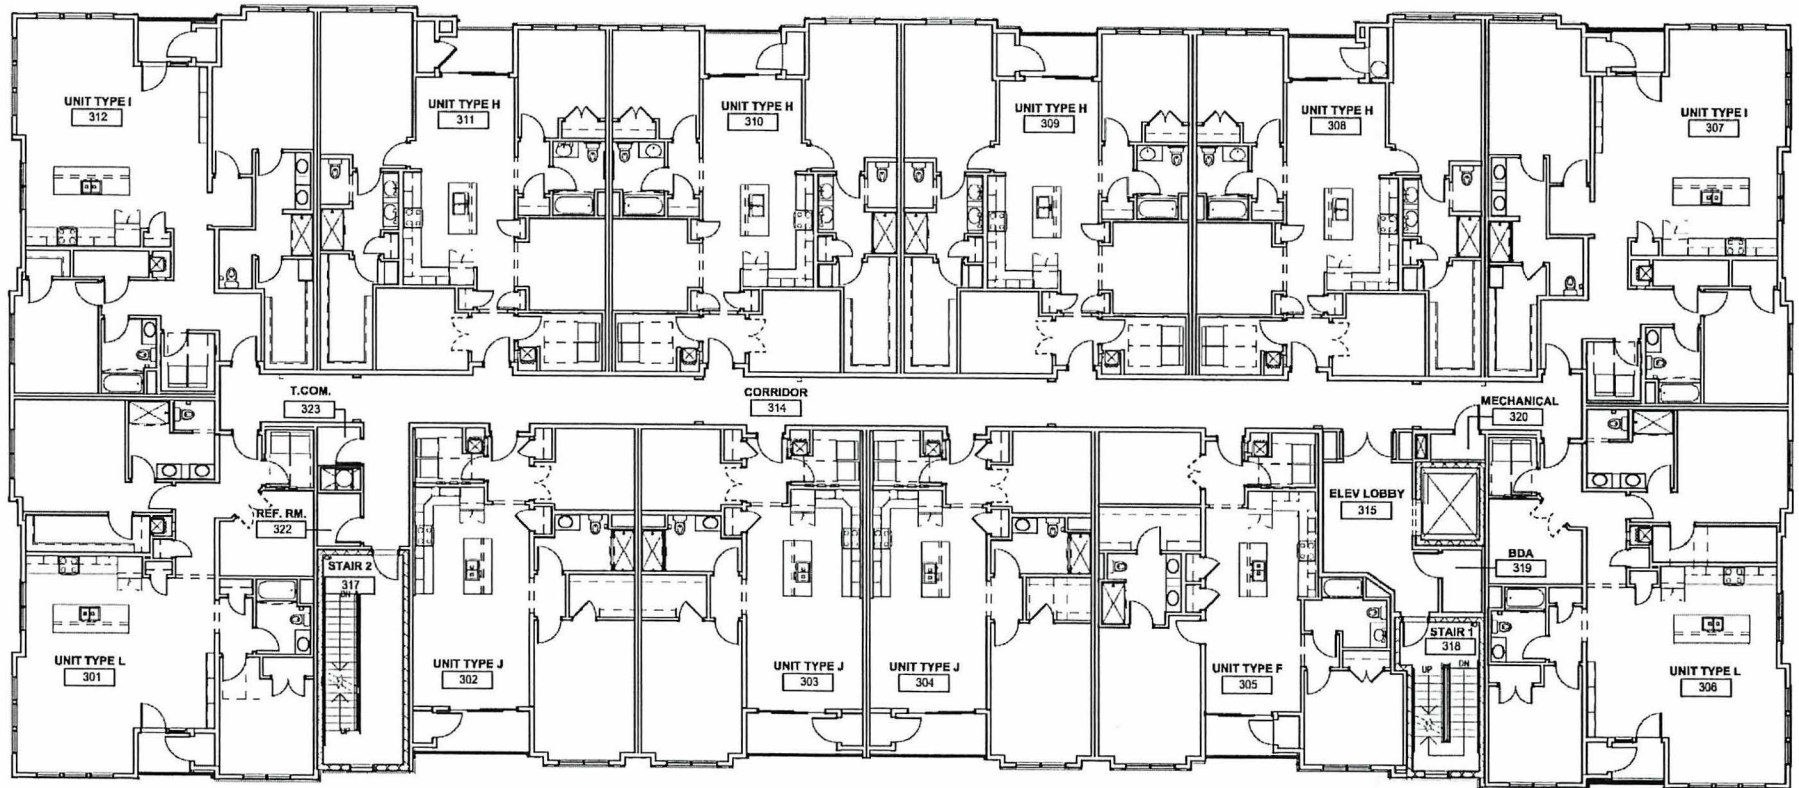


① THIRD FLOOR PLAN
1/8" = 1'-0"

Renderings, elevations, and floor plans provided contain a great amount of detail to provide a high level of visual understanding of the proposed architectural program. Minor changes to the architectural elements and details provided may vary throughout the project, but the design intent will remain unchanged.

LIZOTTE DRIVE

50 UNIT MULTIFAMILY RESIDENTIAL BUILDING

A-10

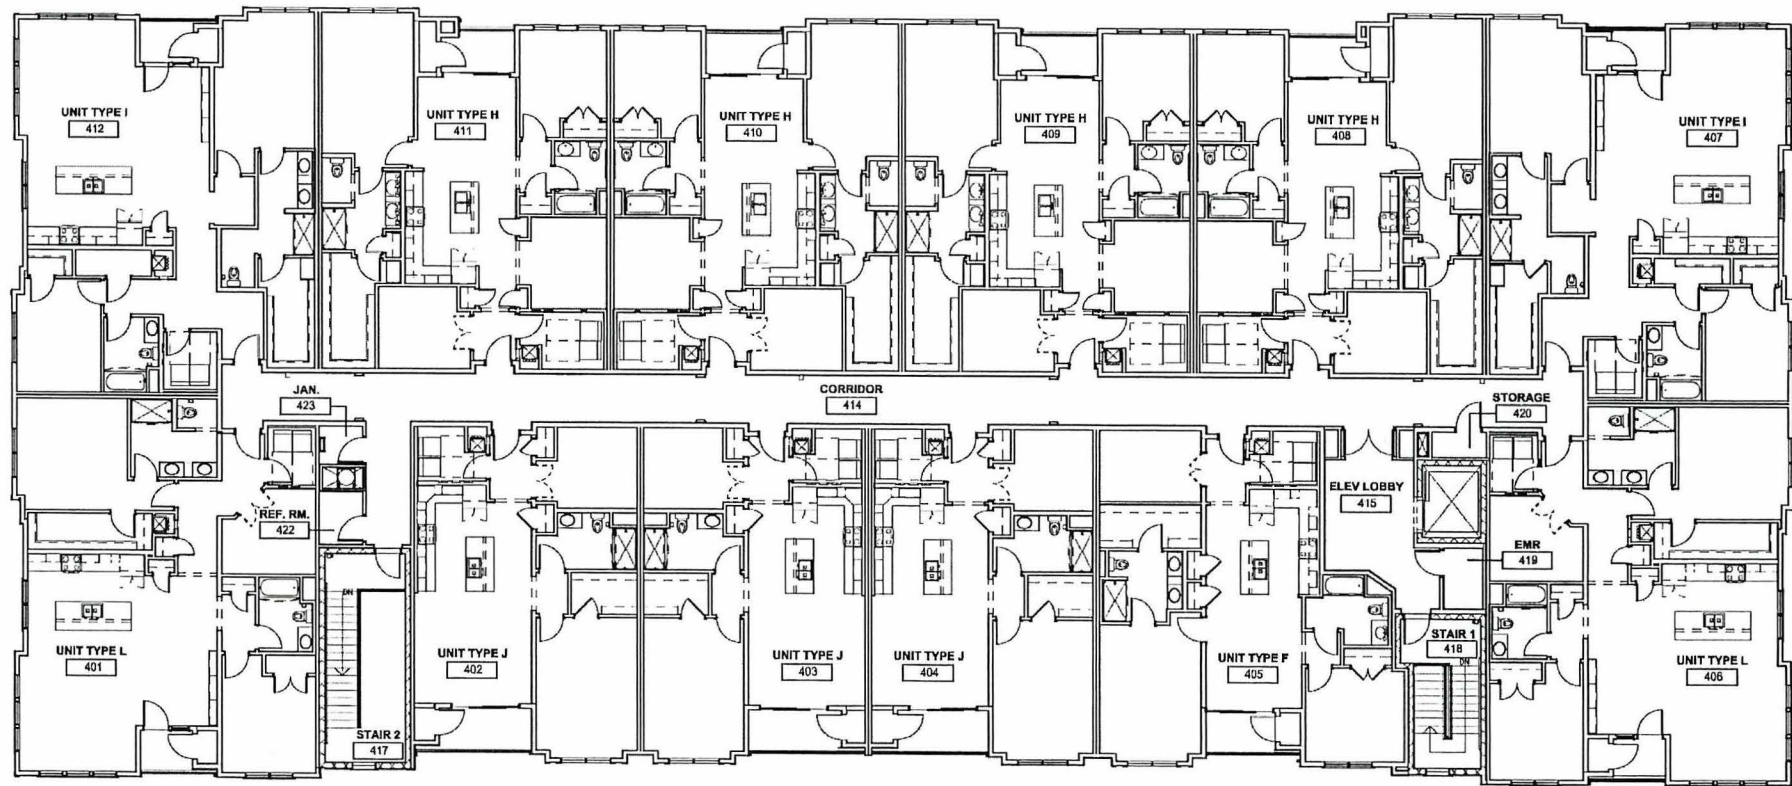


① FOURTH FLOOR PLAN
1/8" = 1'-0"

Renderings, elevations, and floor plans provided contain a great amount of detail to provide a high level of visual understanding of the proposed architectural program. Minor changes to the architectural elements and details provided may vary throughout the project, but the design intent will remain unchanged.

LIZOTTE DRIVE

50 UNIT MULTIFAMILY RESIDENTIAL BUILDING

A-11

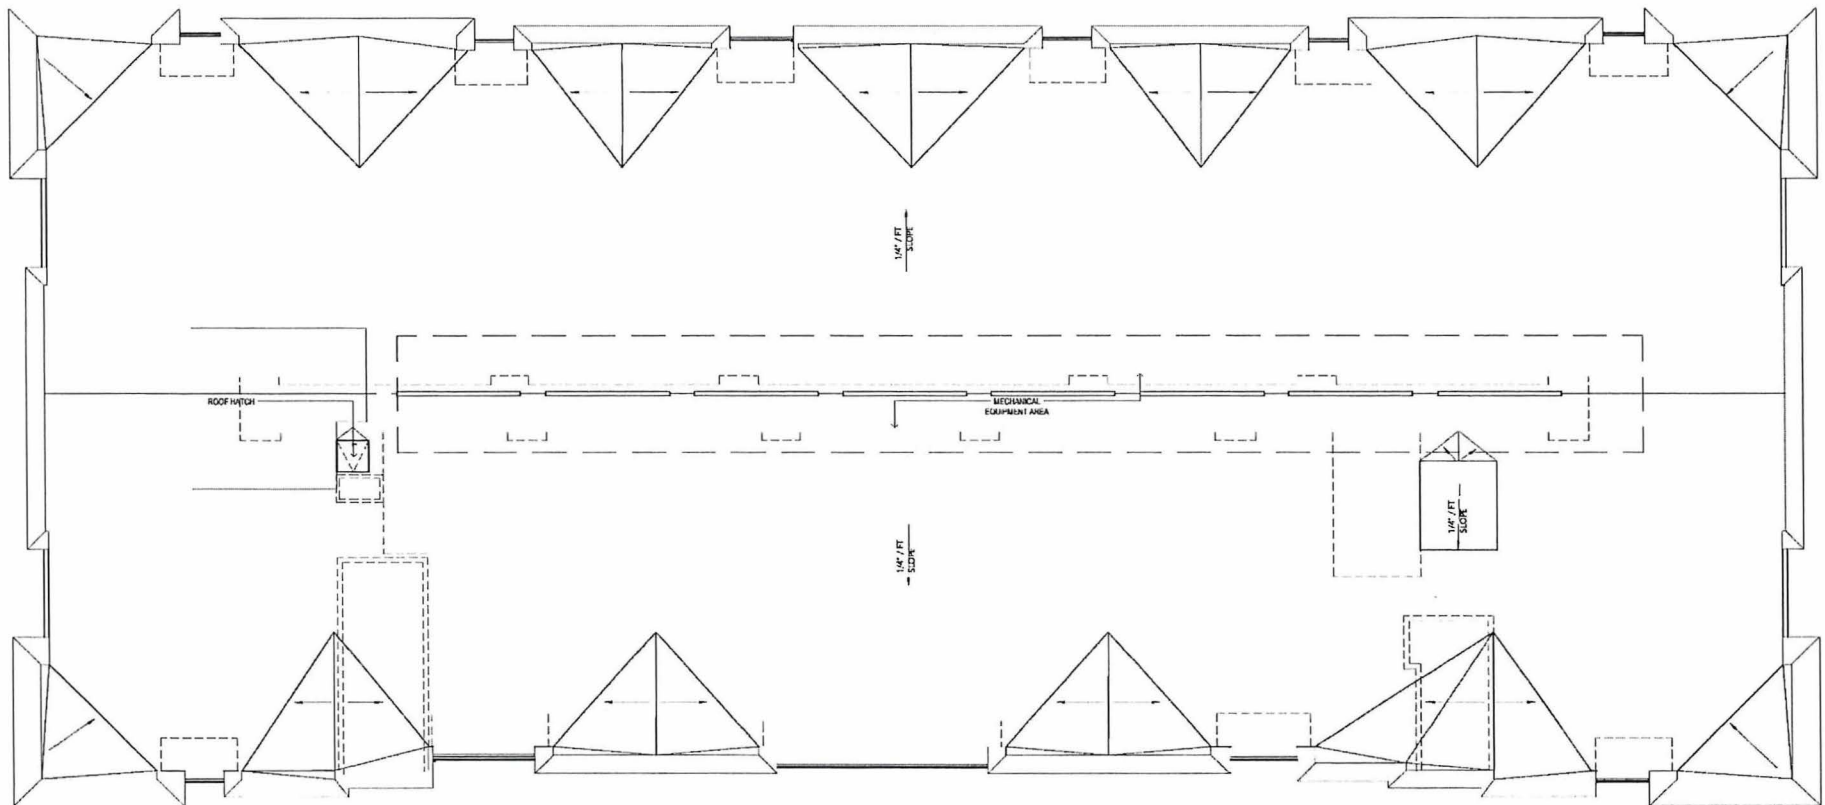


① ROOF PLAN
1/8" = 1'-0"

Renderings, elevations, and floor plans provided contain a great amount of detail to provide a high level of visual understanding of the proposed architectural program. Minor changes to the architectural elements and details provided may vary throughout the project, but the design intent will remain unchanged.

LIZOTTE DRIVE
50 UNIT MULTIFAMILY RESIDENTIAL BUILDING

A-12

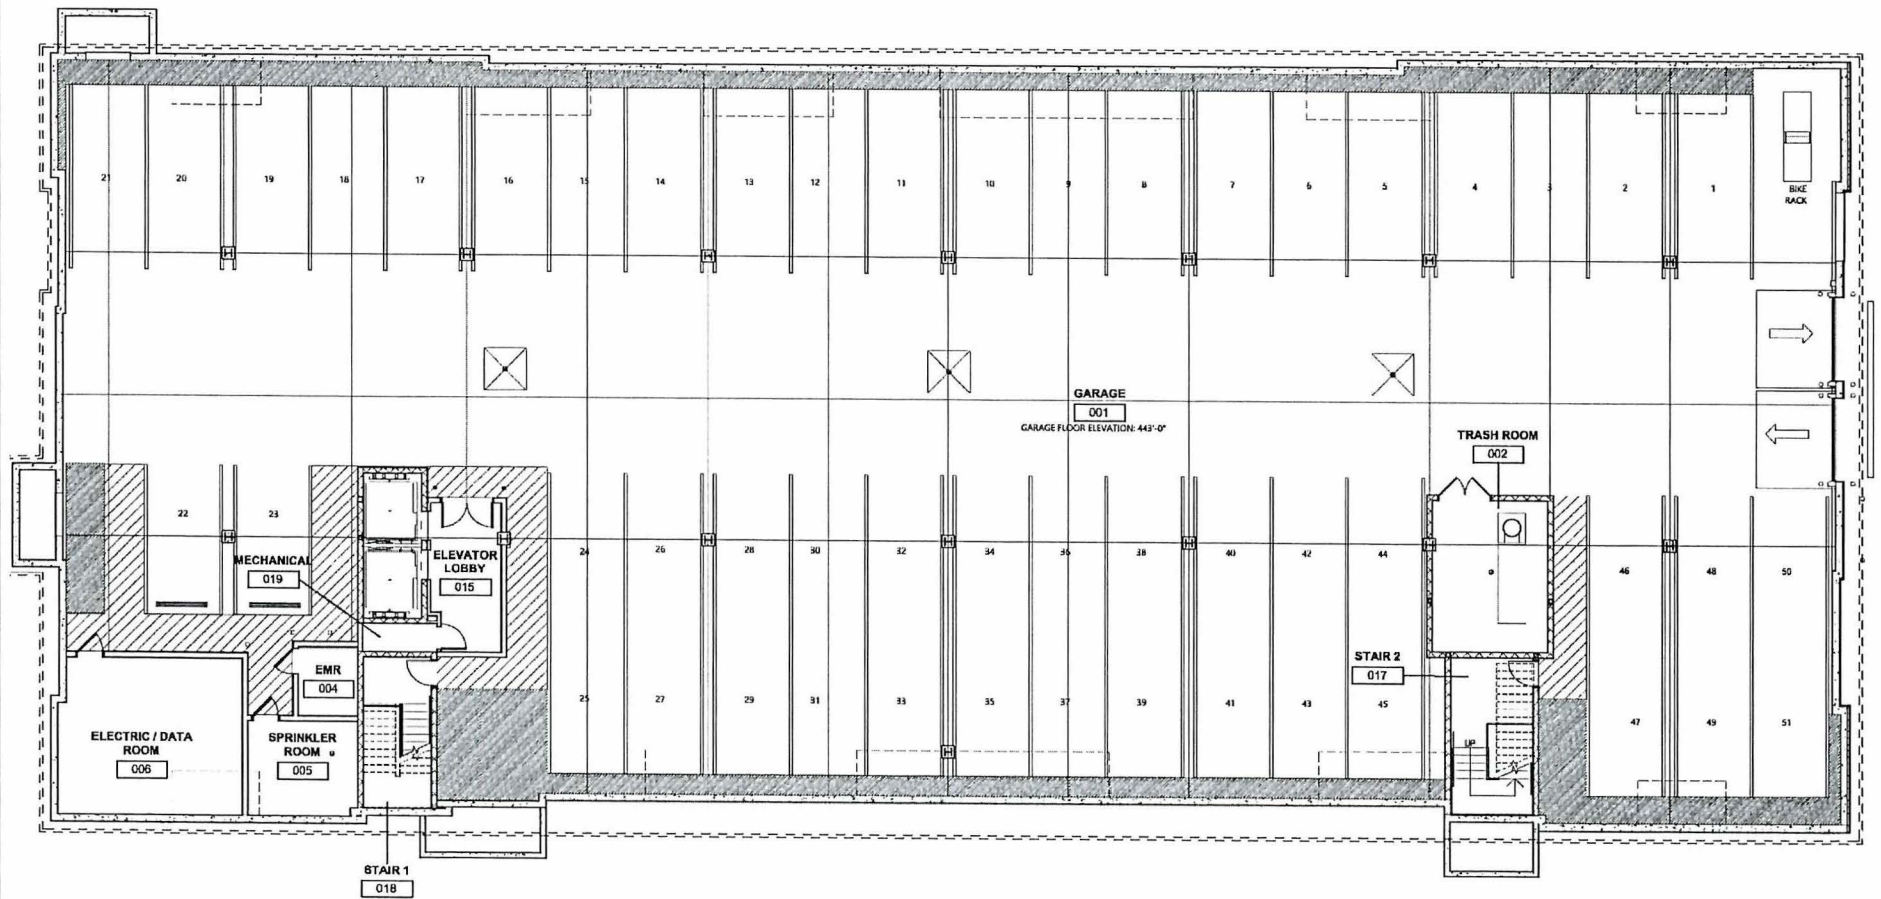


① GARAGE FLOOR PLAN
1/8" = 1'-0"

Renderings, elevations, and floor plans provided contain a great amount of detail to provide a high level of visual understanding of the proposed architectural program. Minor changes to the architectural elements and details provided may vary throughout the project, but the design intent will remain unchanged.

LIZOTTE DRIVE 63 UNIT MULTIFAMILY RESIDENTIAL BUILDING

A-13

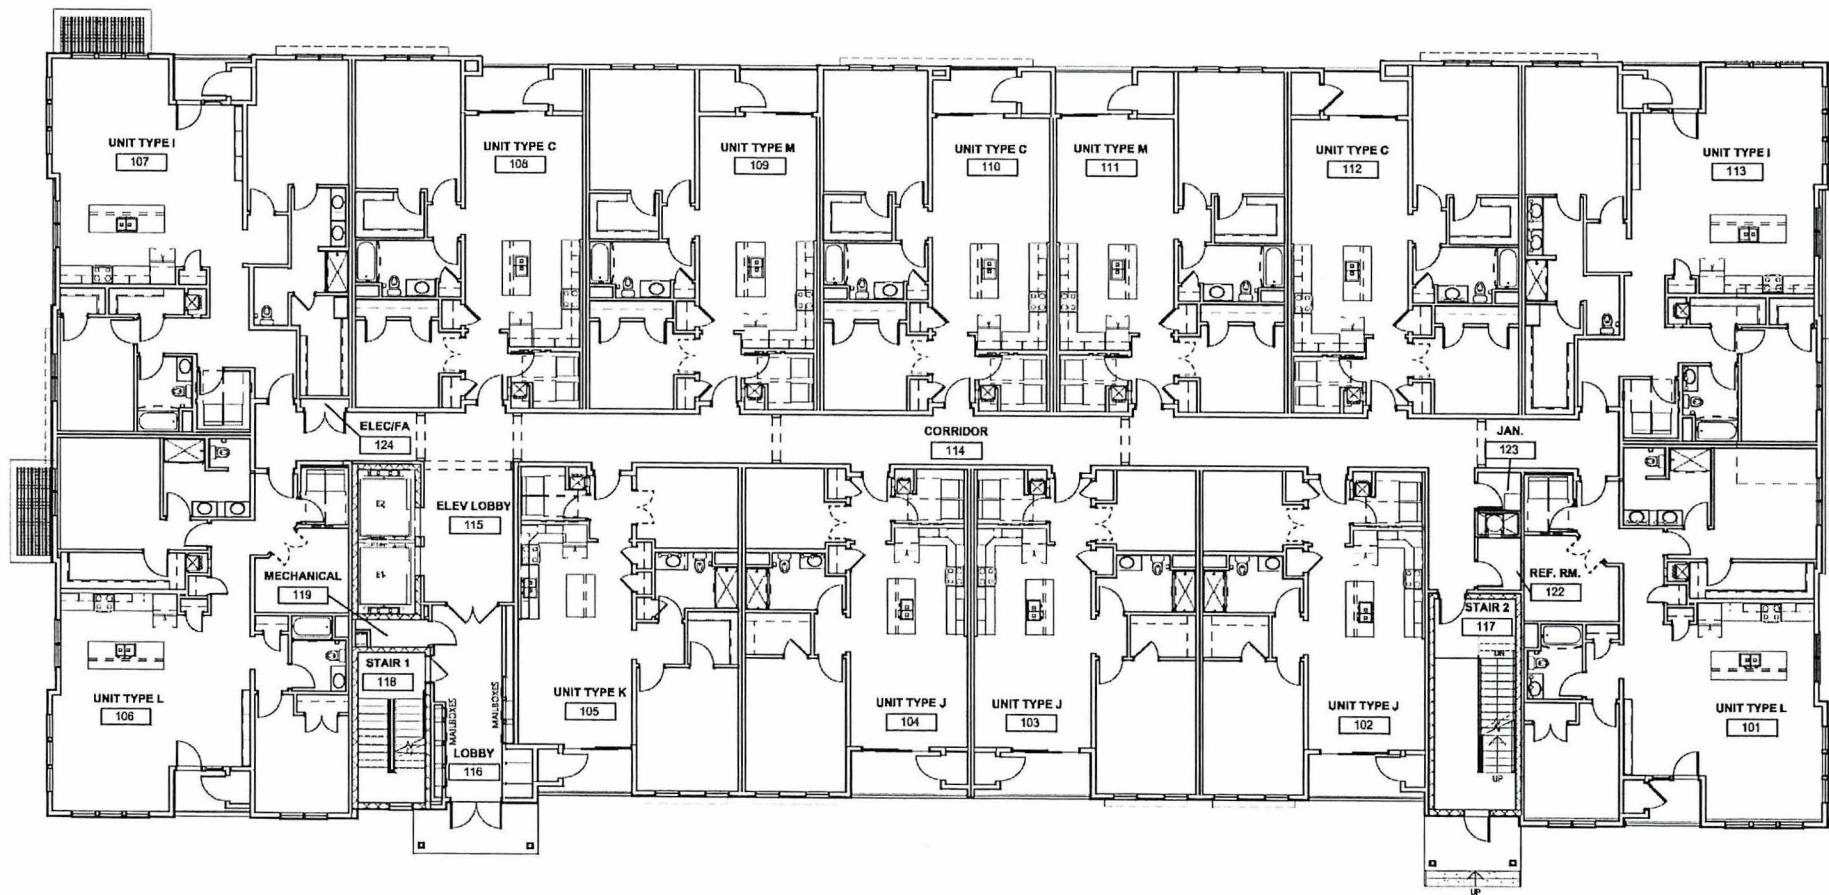


1 FIRST FLOOR PLAN
1/8" = 1'-0"

Renderings, elevations, and floor plans provided contain a great amount of detail to provide a high level of visual understanding of the proposed architectural program. Minor changes to the architectural elements and details provided may vary throughout the project, but the design intent will remain unchanged.

LIZOTTE DRIVE

63 UNIT MULTIFAMILY RESIDENTIAL BUILDING


A-14

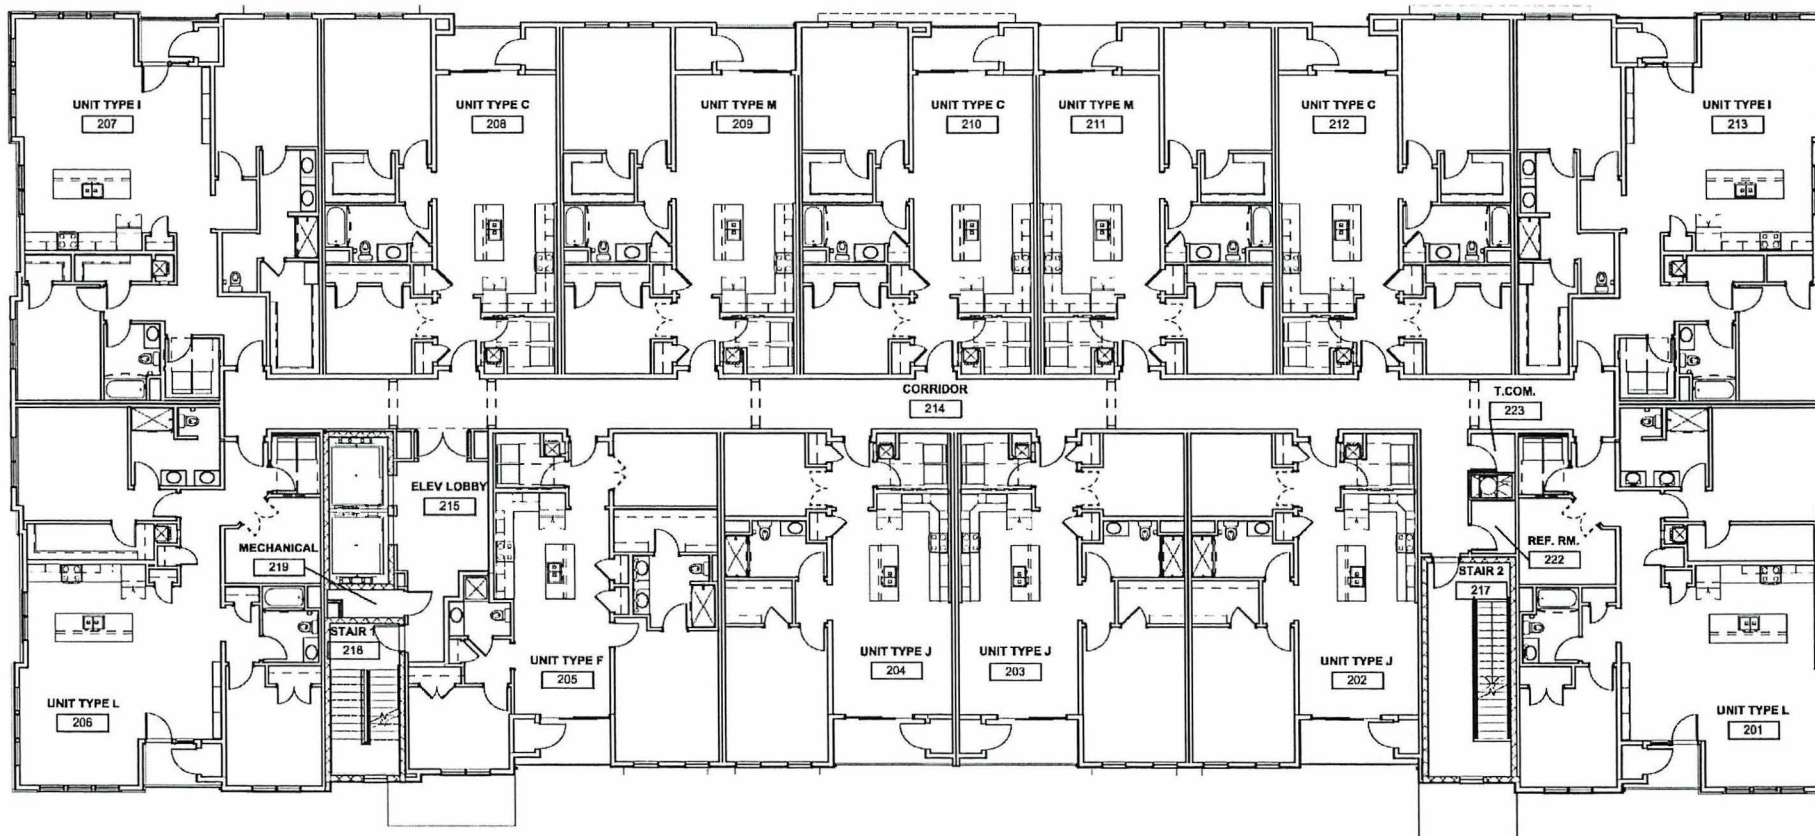

1 SECOND FLOOR PLAN
1/8" = 1'-0"

Renderings, elevations, and floor plans provided contain a great amount of detail to provide a high level of visual understanding of the proposed architectural program. Minor changes to the architectural elements and details provided may vary throughout the project, but the design intent will remain unchanged.

LIZOTTE DRIVE
63 UNIT MULTIFAMILY RESIDENTIAL BUILDING

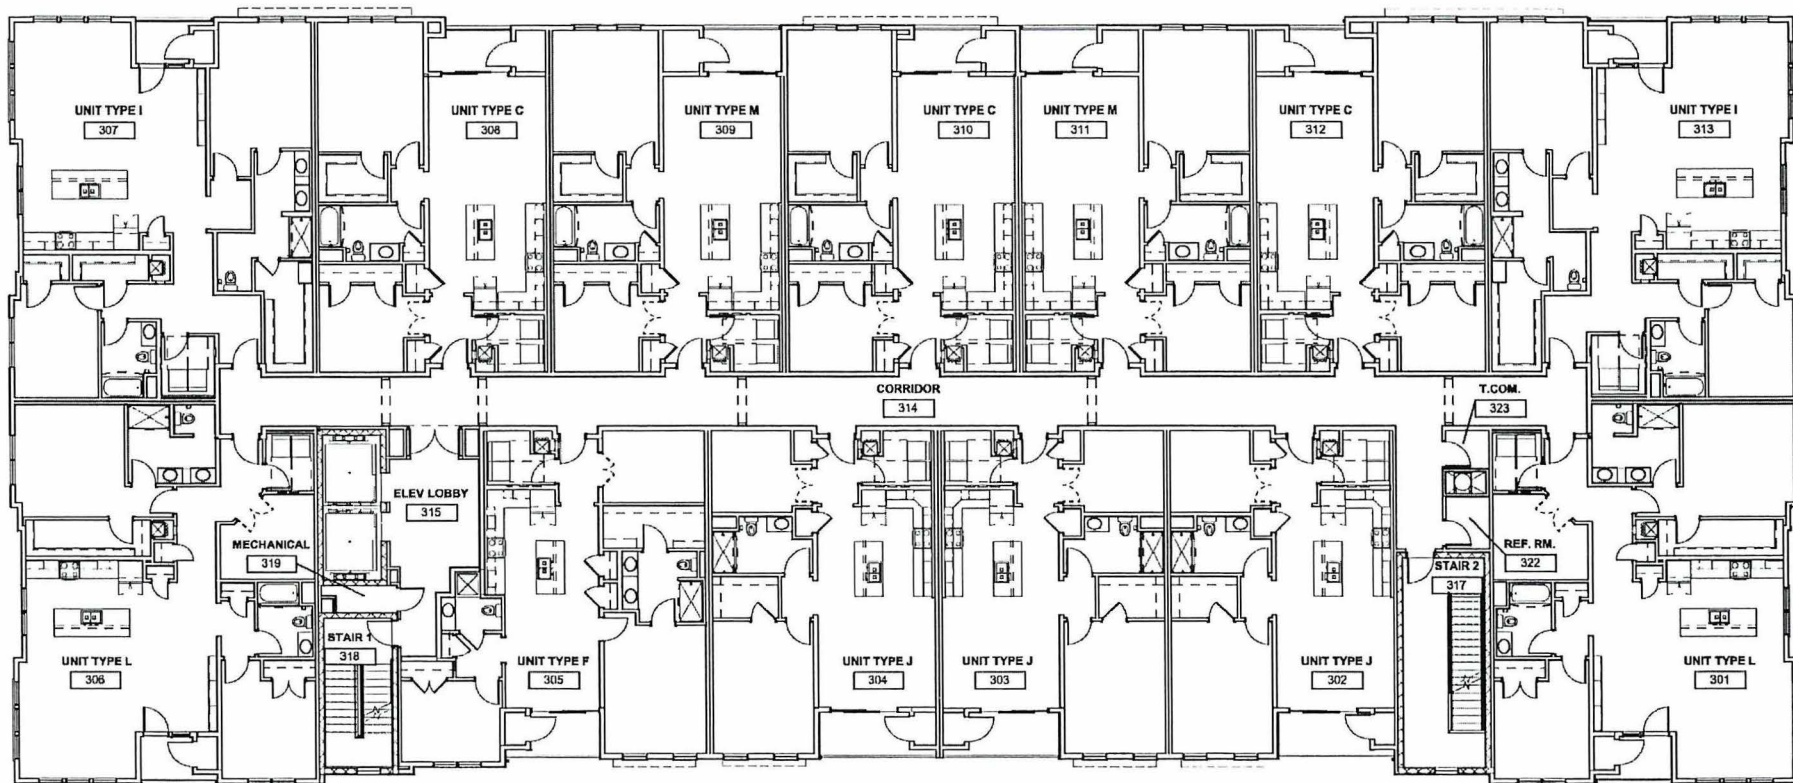


① THIRD FLOOR PLAN
1/8" = 1'-0"

Renderings, elevations, and floor plans provided contain a great amount of detail to provide a high level of visual understanding of the proposed architectural program. Minor changes to the architectural elements and details provided may vary throughout the project, but the design intent will remain unchanged.

LIZOTTE DRIVE 63 UNIT MULTIFAMILY RESIDENTIAL BUILDING

A-16

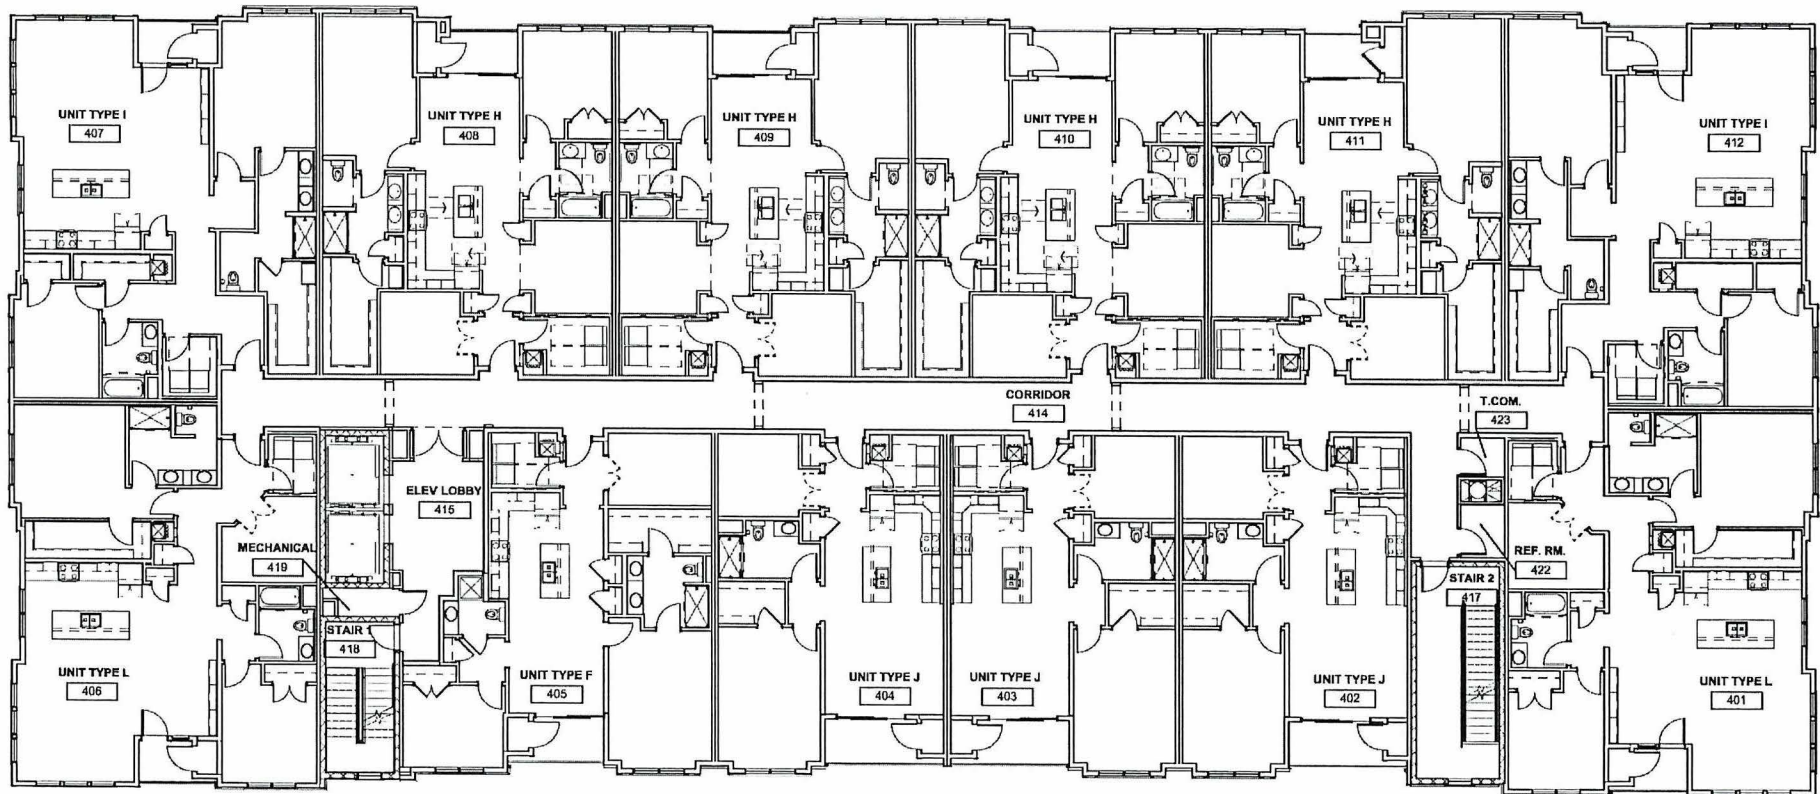


① FOURTH FLOOR PLAN
1/8" = 1'-0"

Renderings, elevations, and floor plans provided contain a great amount of detail to provide a high level of visual understanding of the proposed architectural program. Minor changes to the architectural elements and details provided may vary throughout the project, but the design intent will remain unchanged.

LIZOTTE DRIVE 63 UNIT MULTIFAMILY RESIDENTIAL BUILDING

A-17

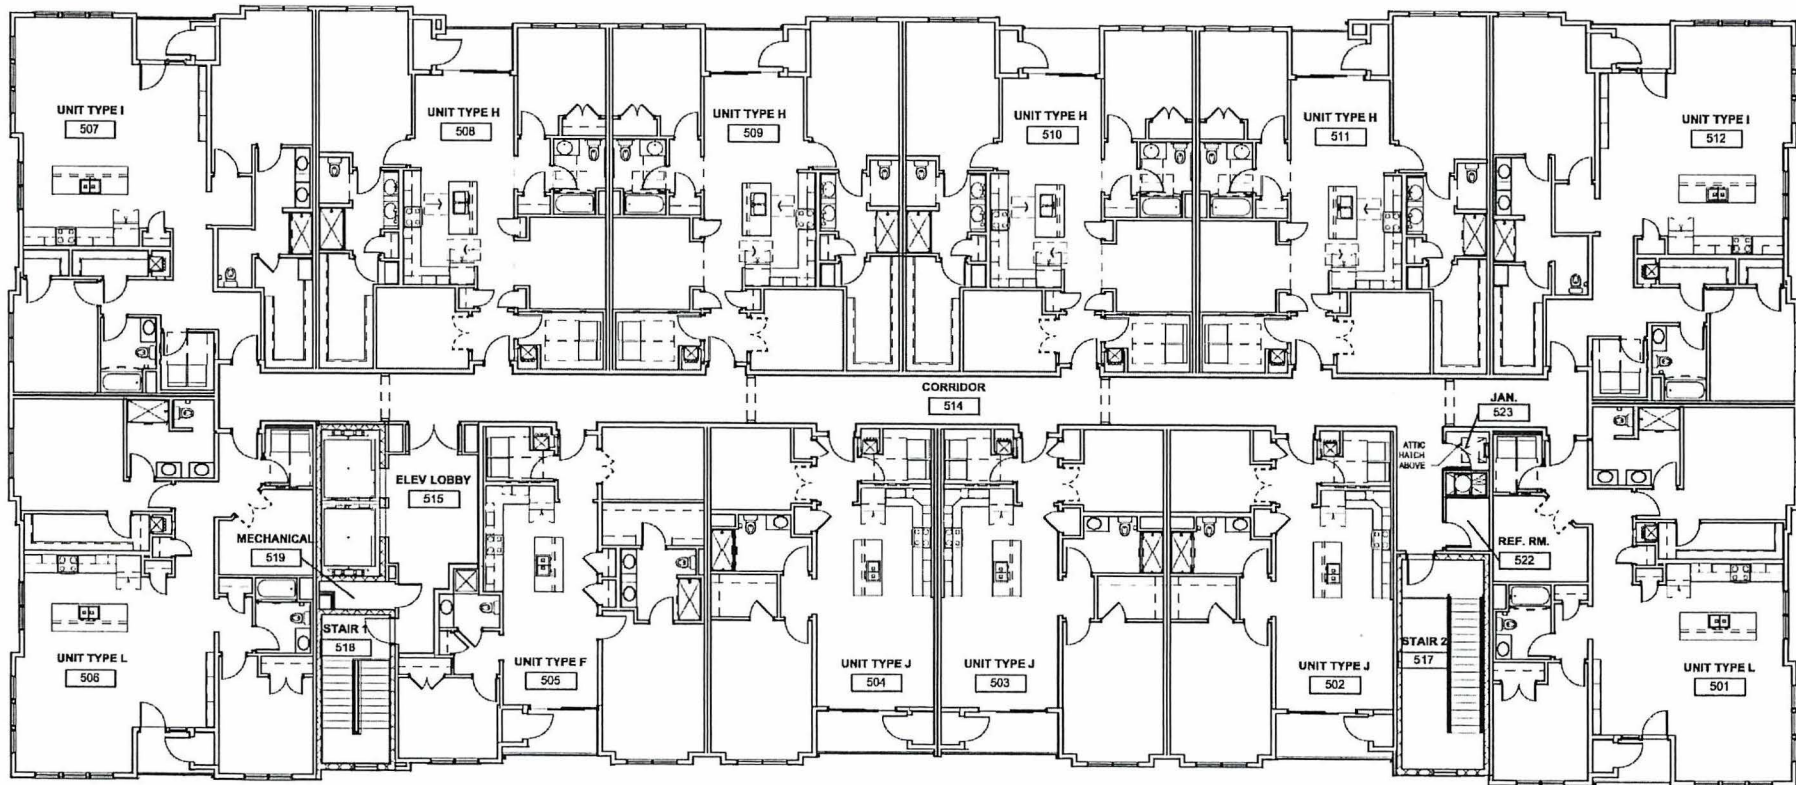


1 FIFTH FLOOR PLAN
1/8" = 1'-0"

Renderings, elevations, and floor plans provided contain a great amount of detail to provide a high level of visual understanding of the proposed architectural program. Minor changes to the architectural elements and details provided may vary throughout the project, but the design intent will remain unchanged.

LIZOTTE DRIVE 63 UNIT MULTIFAMILY RESIDENTIAL BUILDING

A-18

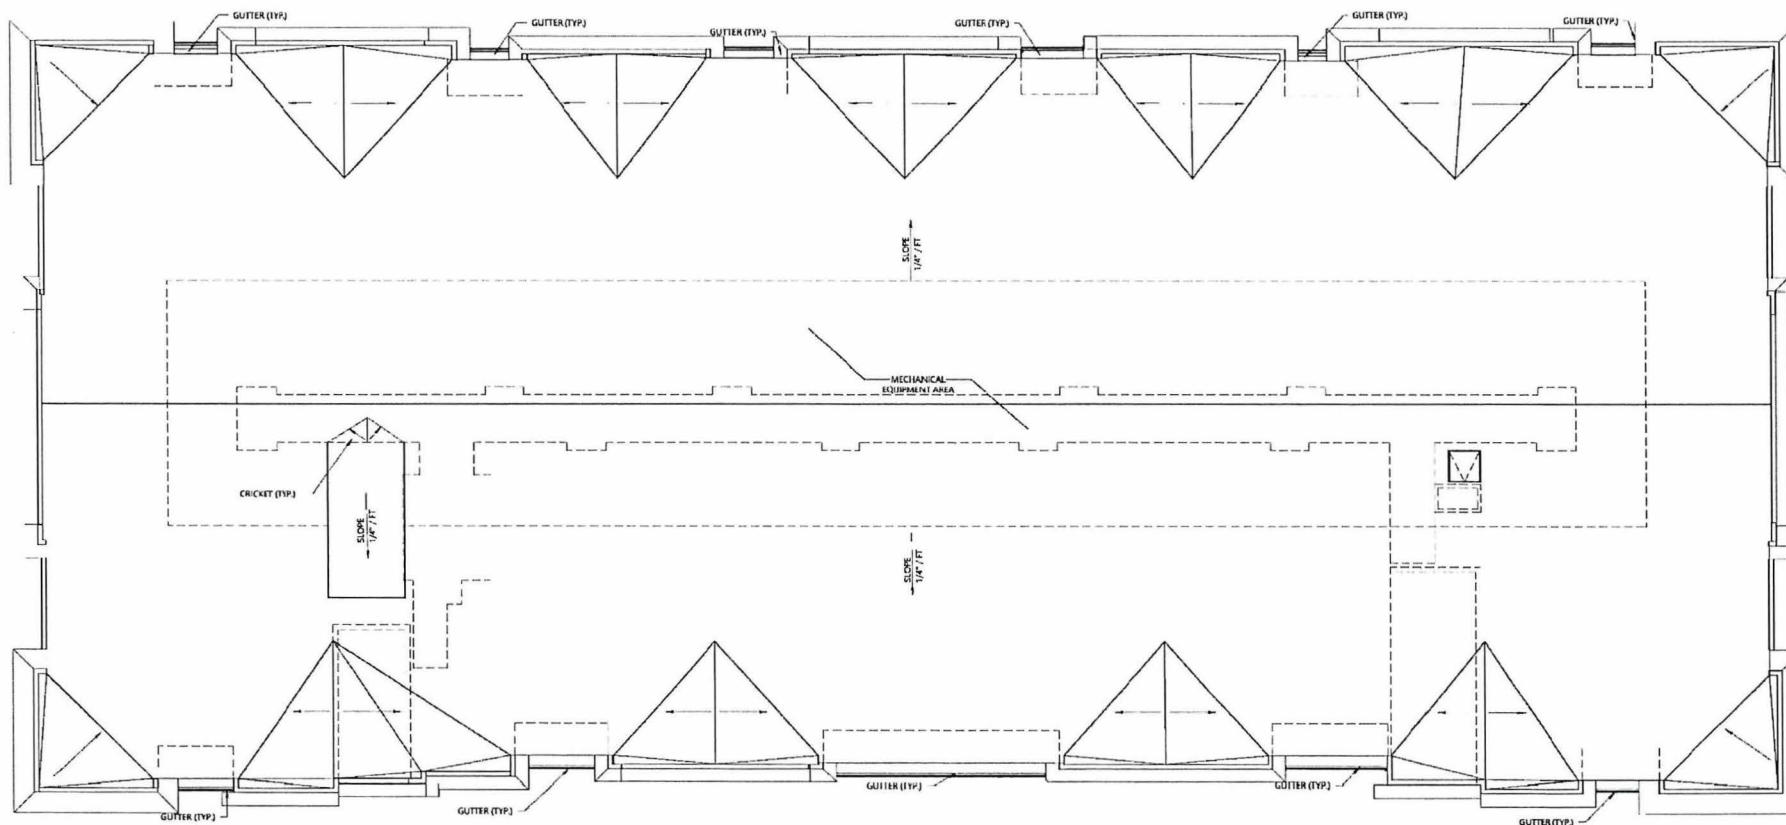

1 ROOF PLAN
1/8" = 1'-0"

Renderings, elevations, and floor plans provided contain a great amount of detail to provide a high level of visual understanding of the proposed architectural program. Minor changes to the architectural elements and details provided may vary throughout the project, but the design intent will remain unchanged.

LIZOTTE DRIVE 63 UNIT MULTIFAMILY RESIDENTIAL BUILDING

A-19